PROJECT NO.	YEAR	SHEET NO.	TOTAL SHEETS
472-84780	2015	170	227

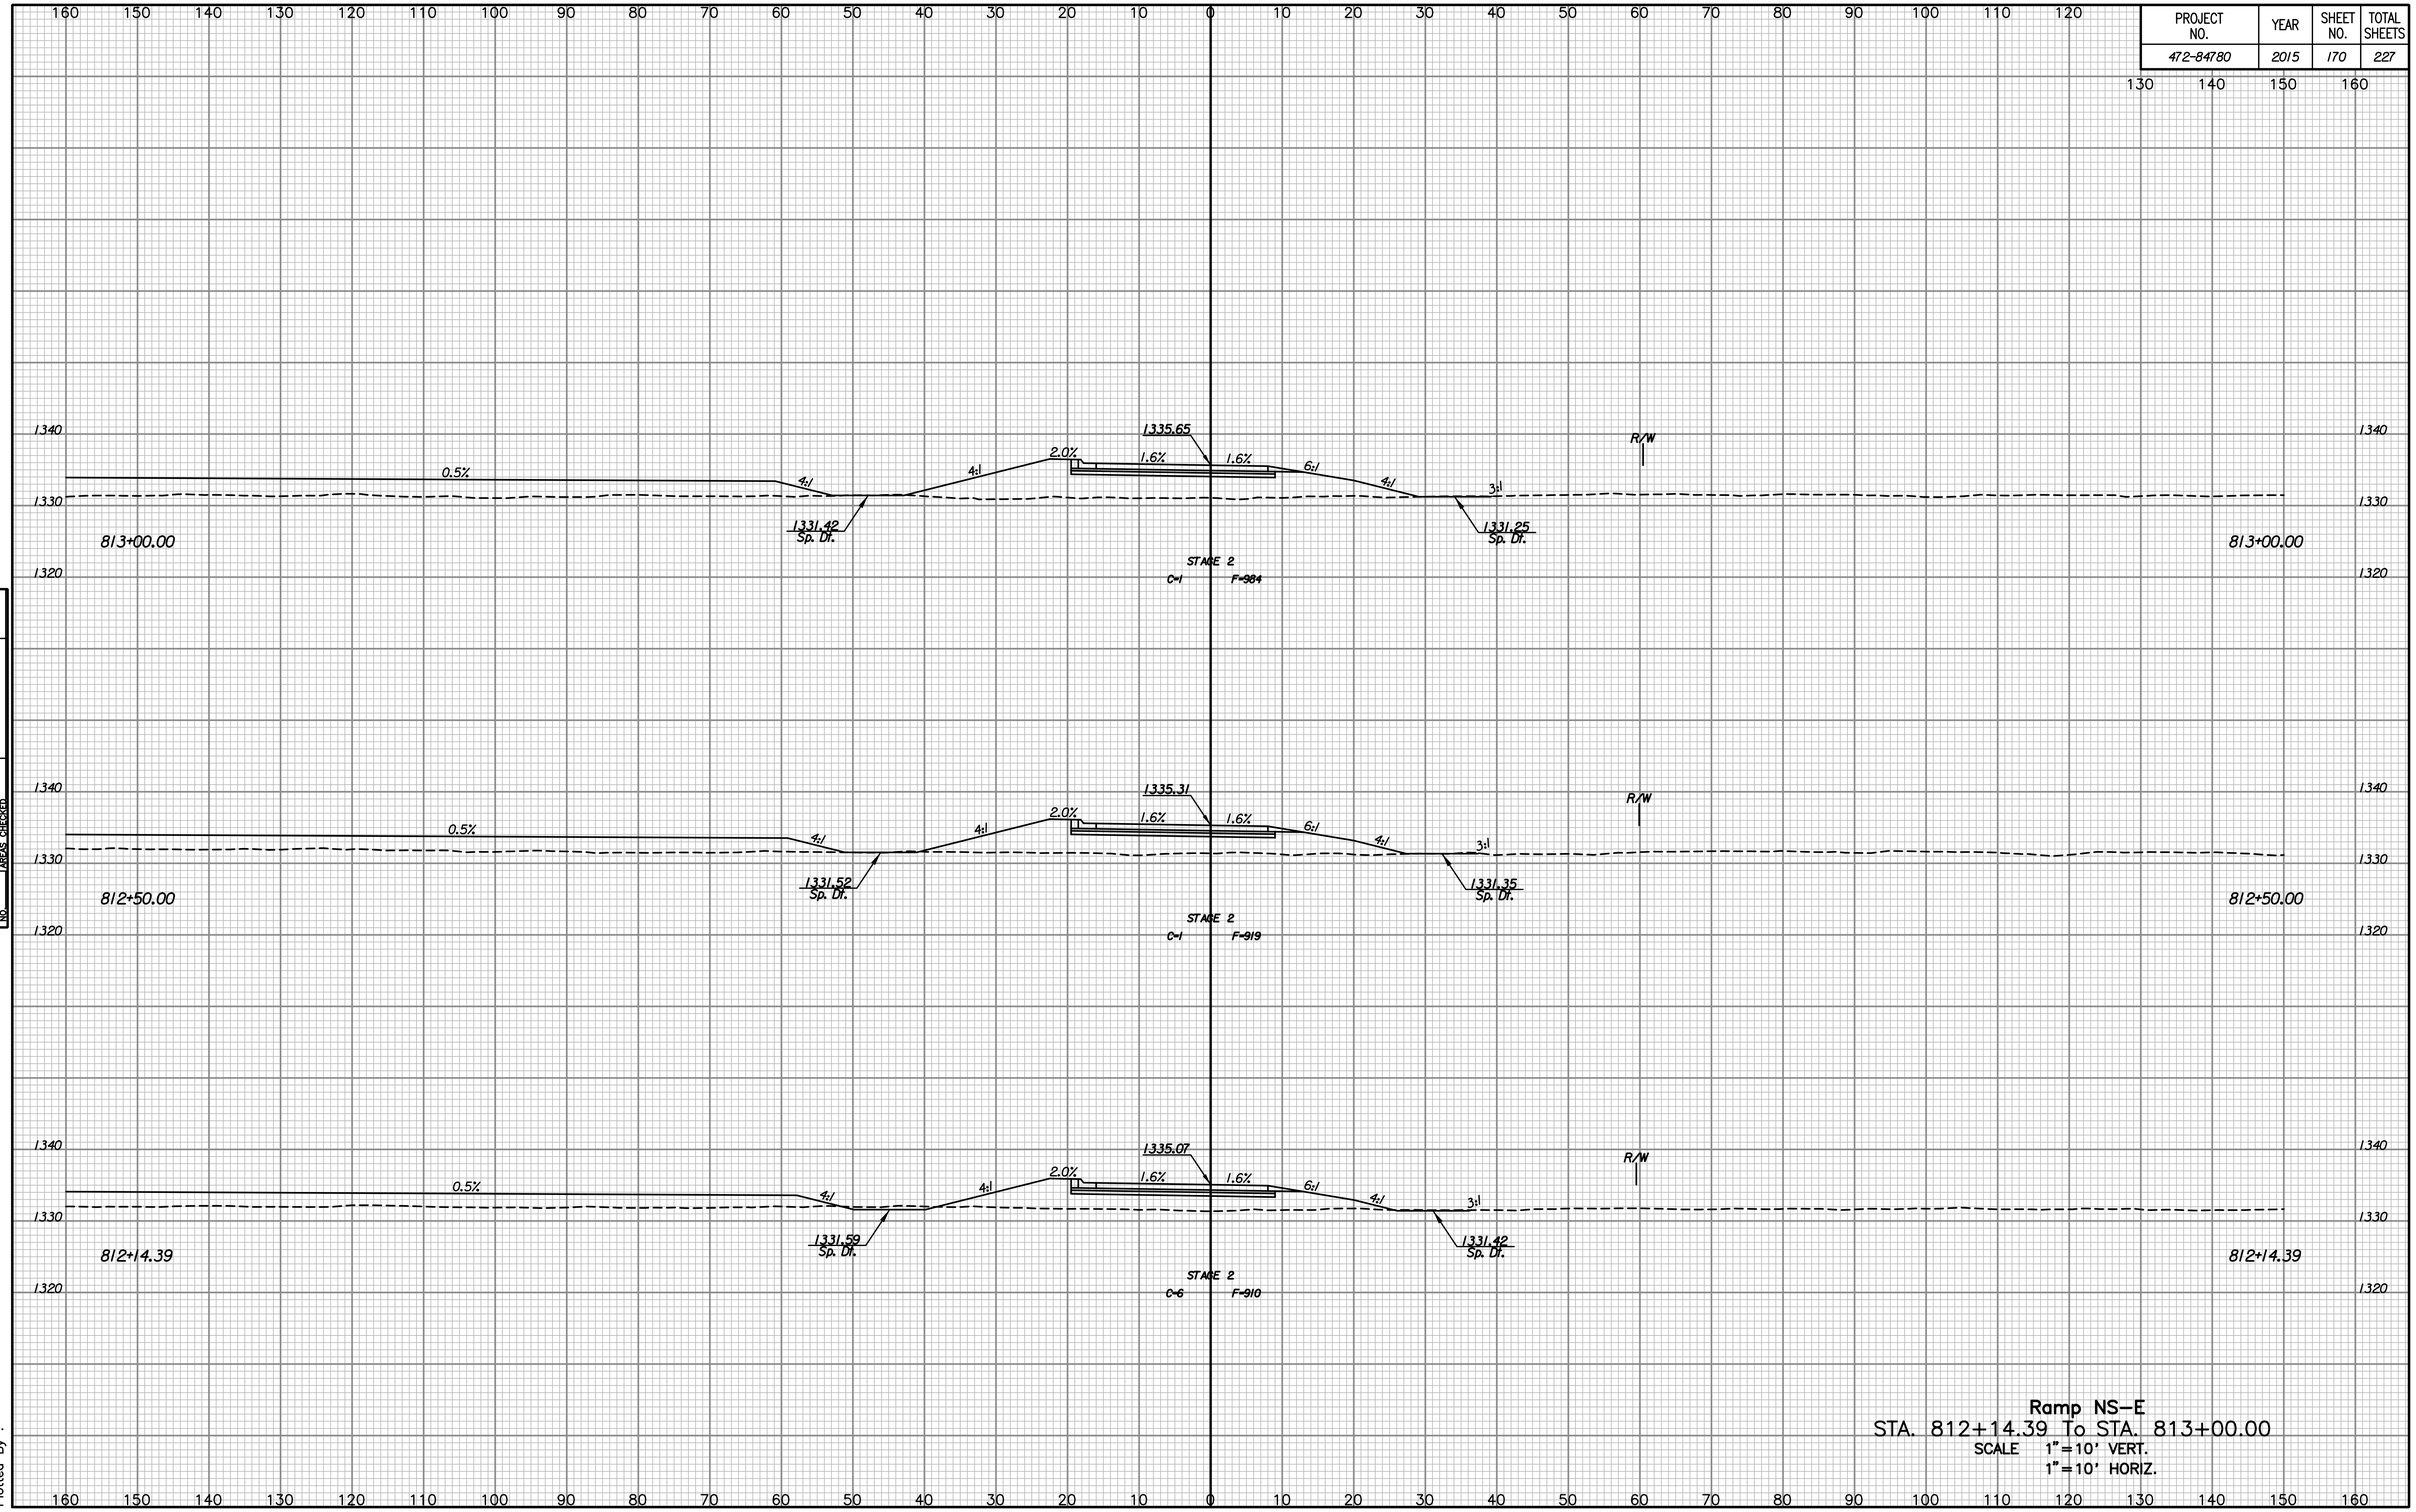

Ramp NS-E

STA. 812+14.39 To STA. 813+00.00

SCALE 1"=10' VERT.
1"=10' HORIZ.

NO.	NOTE BOOK	TEMPLATE	AREAS	AREAS CHECKED

Drawn By :
Plotted By :