PROJECT NO.	YEAR	SHEET NO.	TOTAL SHEETS
472-84780	2015	198	227

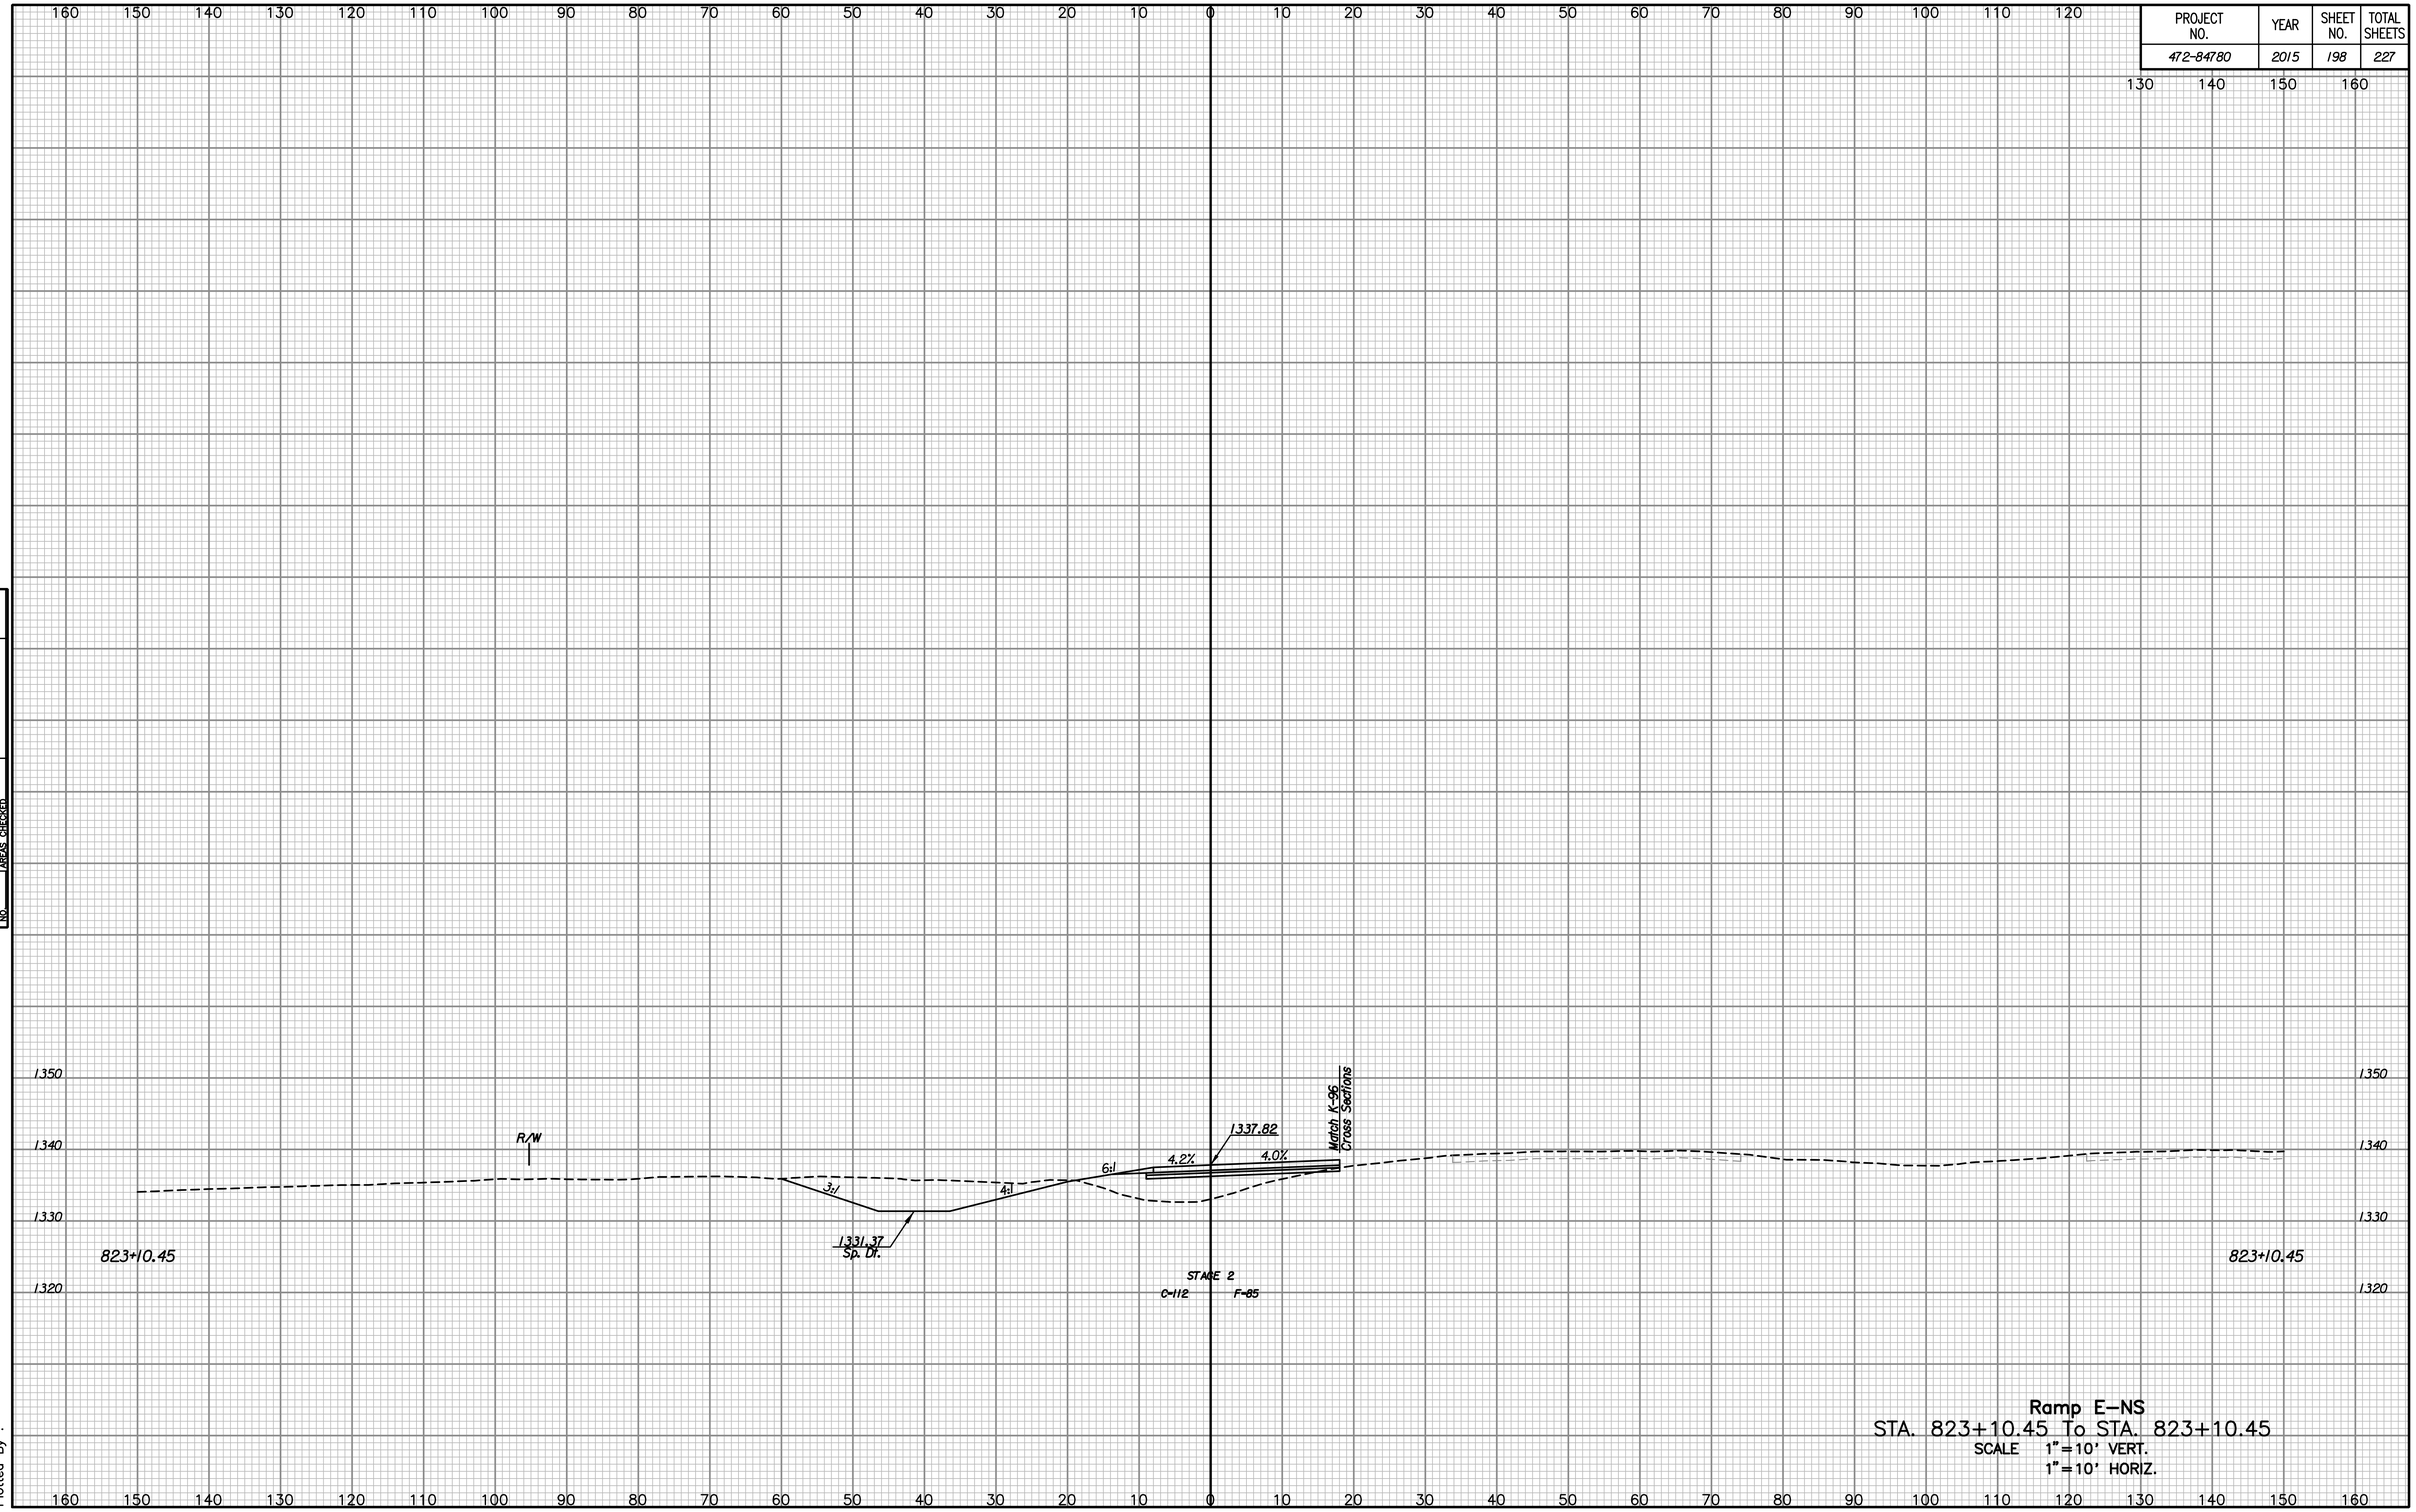

Ramp E-NS

STA. 823+10.45 To STA. 823+10.45

SCALE 1"=10' VERT.
1"=10' HORIZ.

NOTE BOOK
TEMPLATE
AREAS
AREAS CHECKED
NO.

Drawn By :
Plotted By :