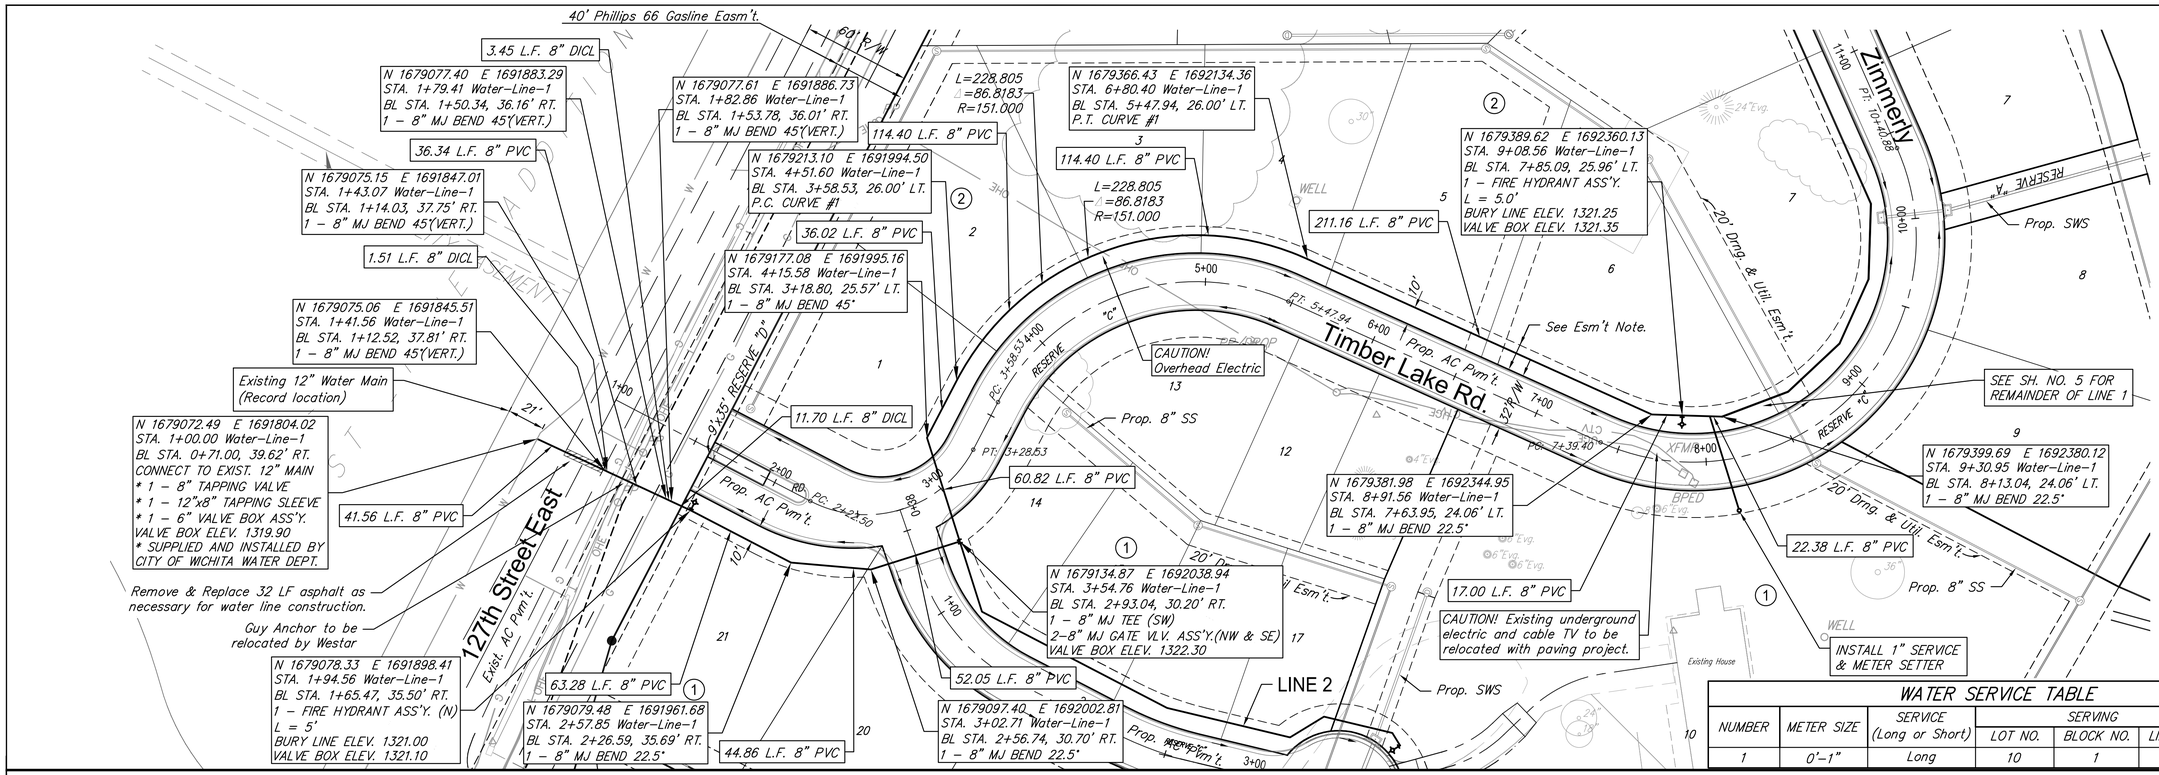

NOTE:
Easements on both sides of roadway are "15' Street, Drainage, Sidewalk, & Utility Easements.

40' 0 20' 40'

WATER SERVICE TABLE						
NUMBER	METER SIZE	SERVICE (Long or Short)	SERVING			STATION/ DIRECTION
			LOT NO.	BLOCK NO.	LINE NO.	
1	0'-1"	Long	10	1	1	9+24,SE

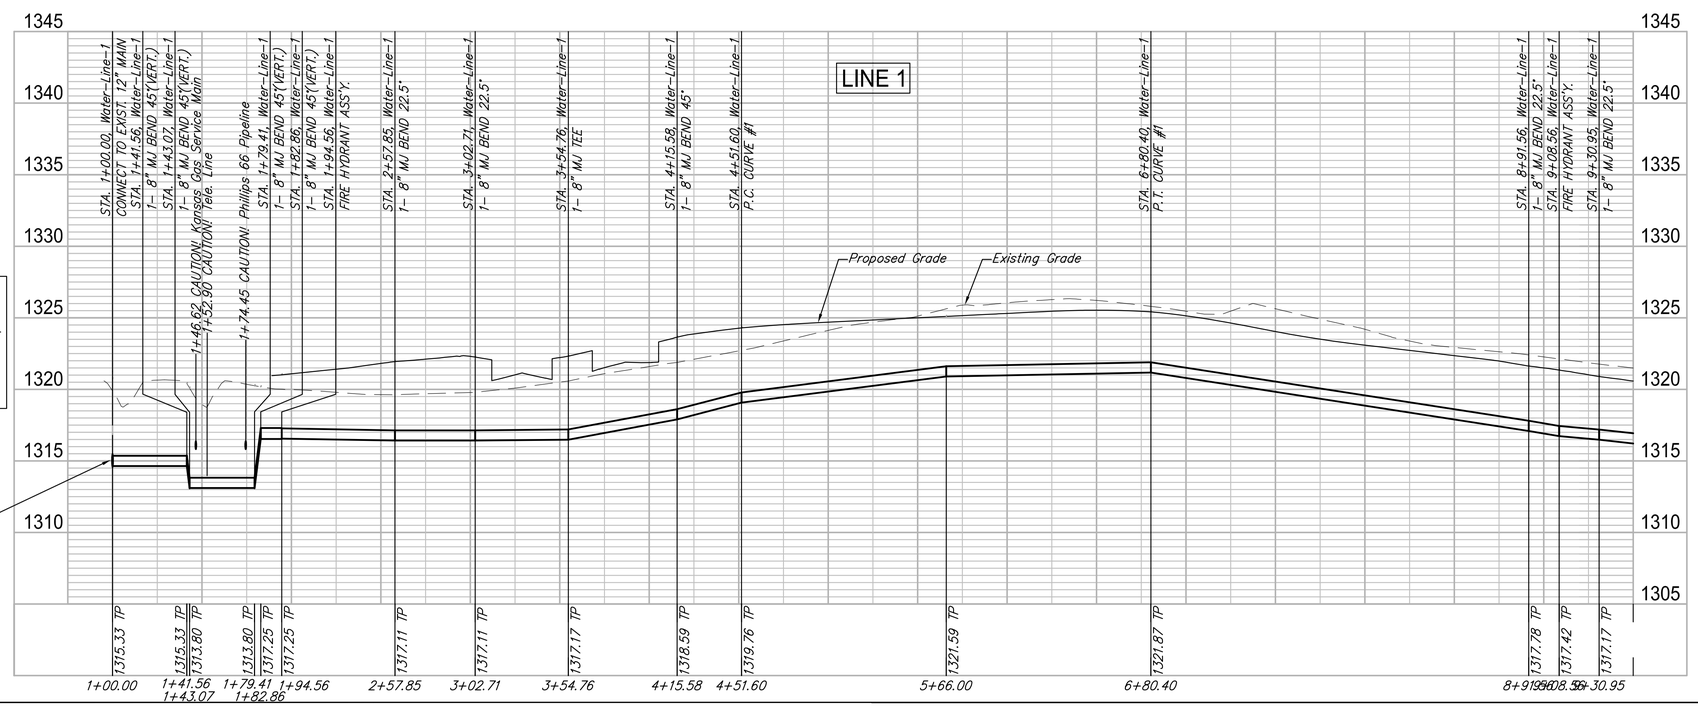

NOTE:
Contractor shall expose and field locate telephone and gas/pipelines prior to construction. Field adjust depth of new water main to provide minimum clearance of 1 foot(1') from phone line and minimum clearance of 2 feet(2') from Kansas Gas Main & Phillips 66 Pipeline.

NOTE:
Field verify location and depth of existing 12" water main prior to construction.

KENNETH W. LEE
LICENSED
15373
2-24-15
KANSAS
PROFESSIONAL ENGINEER

RUGGLES BOHM
ENGINEERING | LANDSCAPE ARCHITECTURE | ENVIRONMENT
8500 W. 21st STREET NORTH, WICHITA, KANSAS 67205 PHONE: (316) 722-4848 FAX: (316) 722-4851

REVIEW	2/4/2015
DATE	2/24/2015
DESIGN	KL
DRAWN	DRS
PROJECT NUMBER	448-90642
DRAWING FILE	4372E Engineering Base

The Steppes at Ark Valley
Water Line 1 (1 of 2)
Wichita, Kansas

RB JOB 4372E

SHEET 4 OF 15