| PROJECT NO. | YEAR | SHEET NO. | TOTAL SHEETS |
|---|---|---|---|
| 472-85161 | 2015 | 55 | 62 |

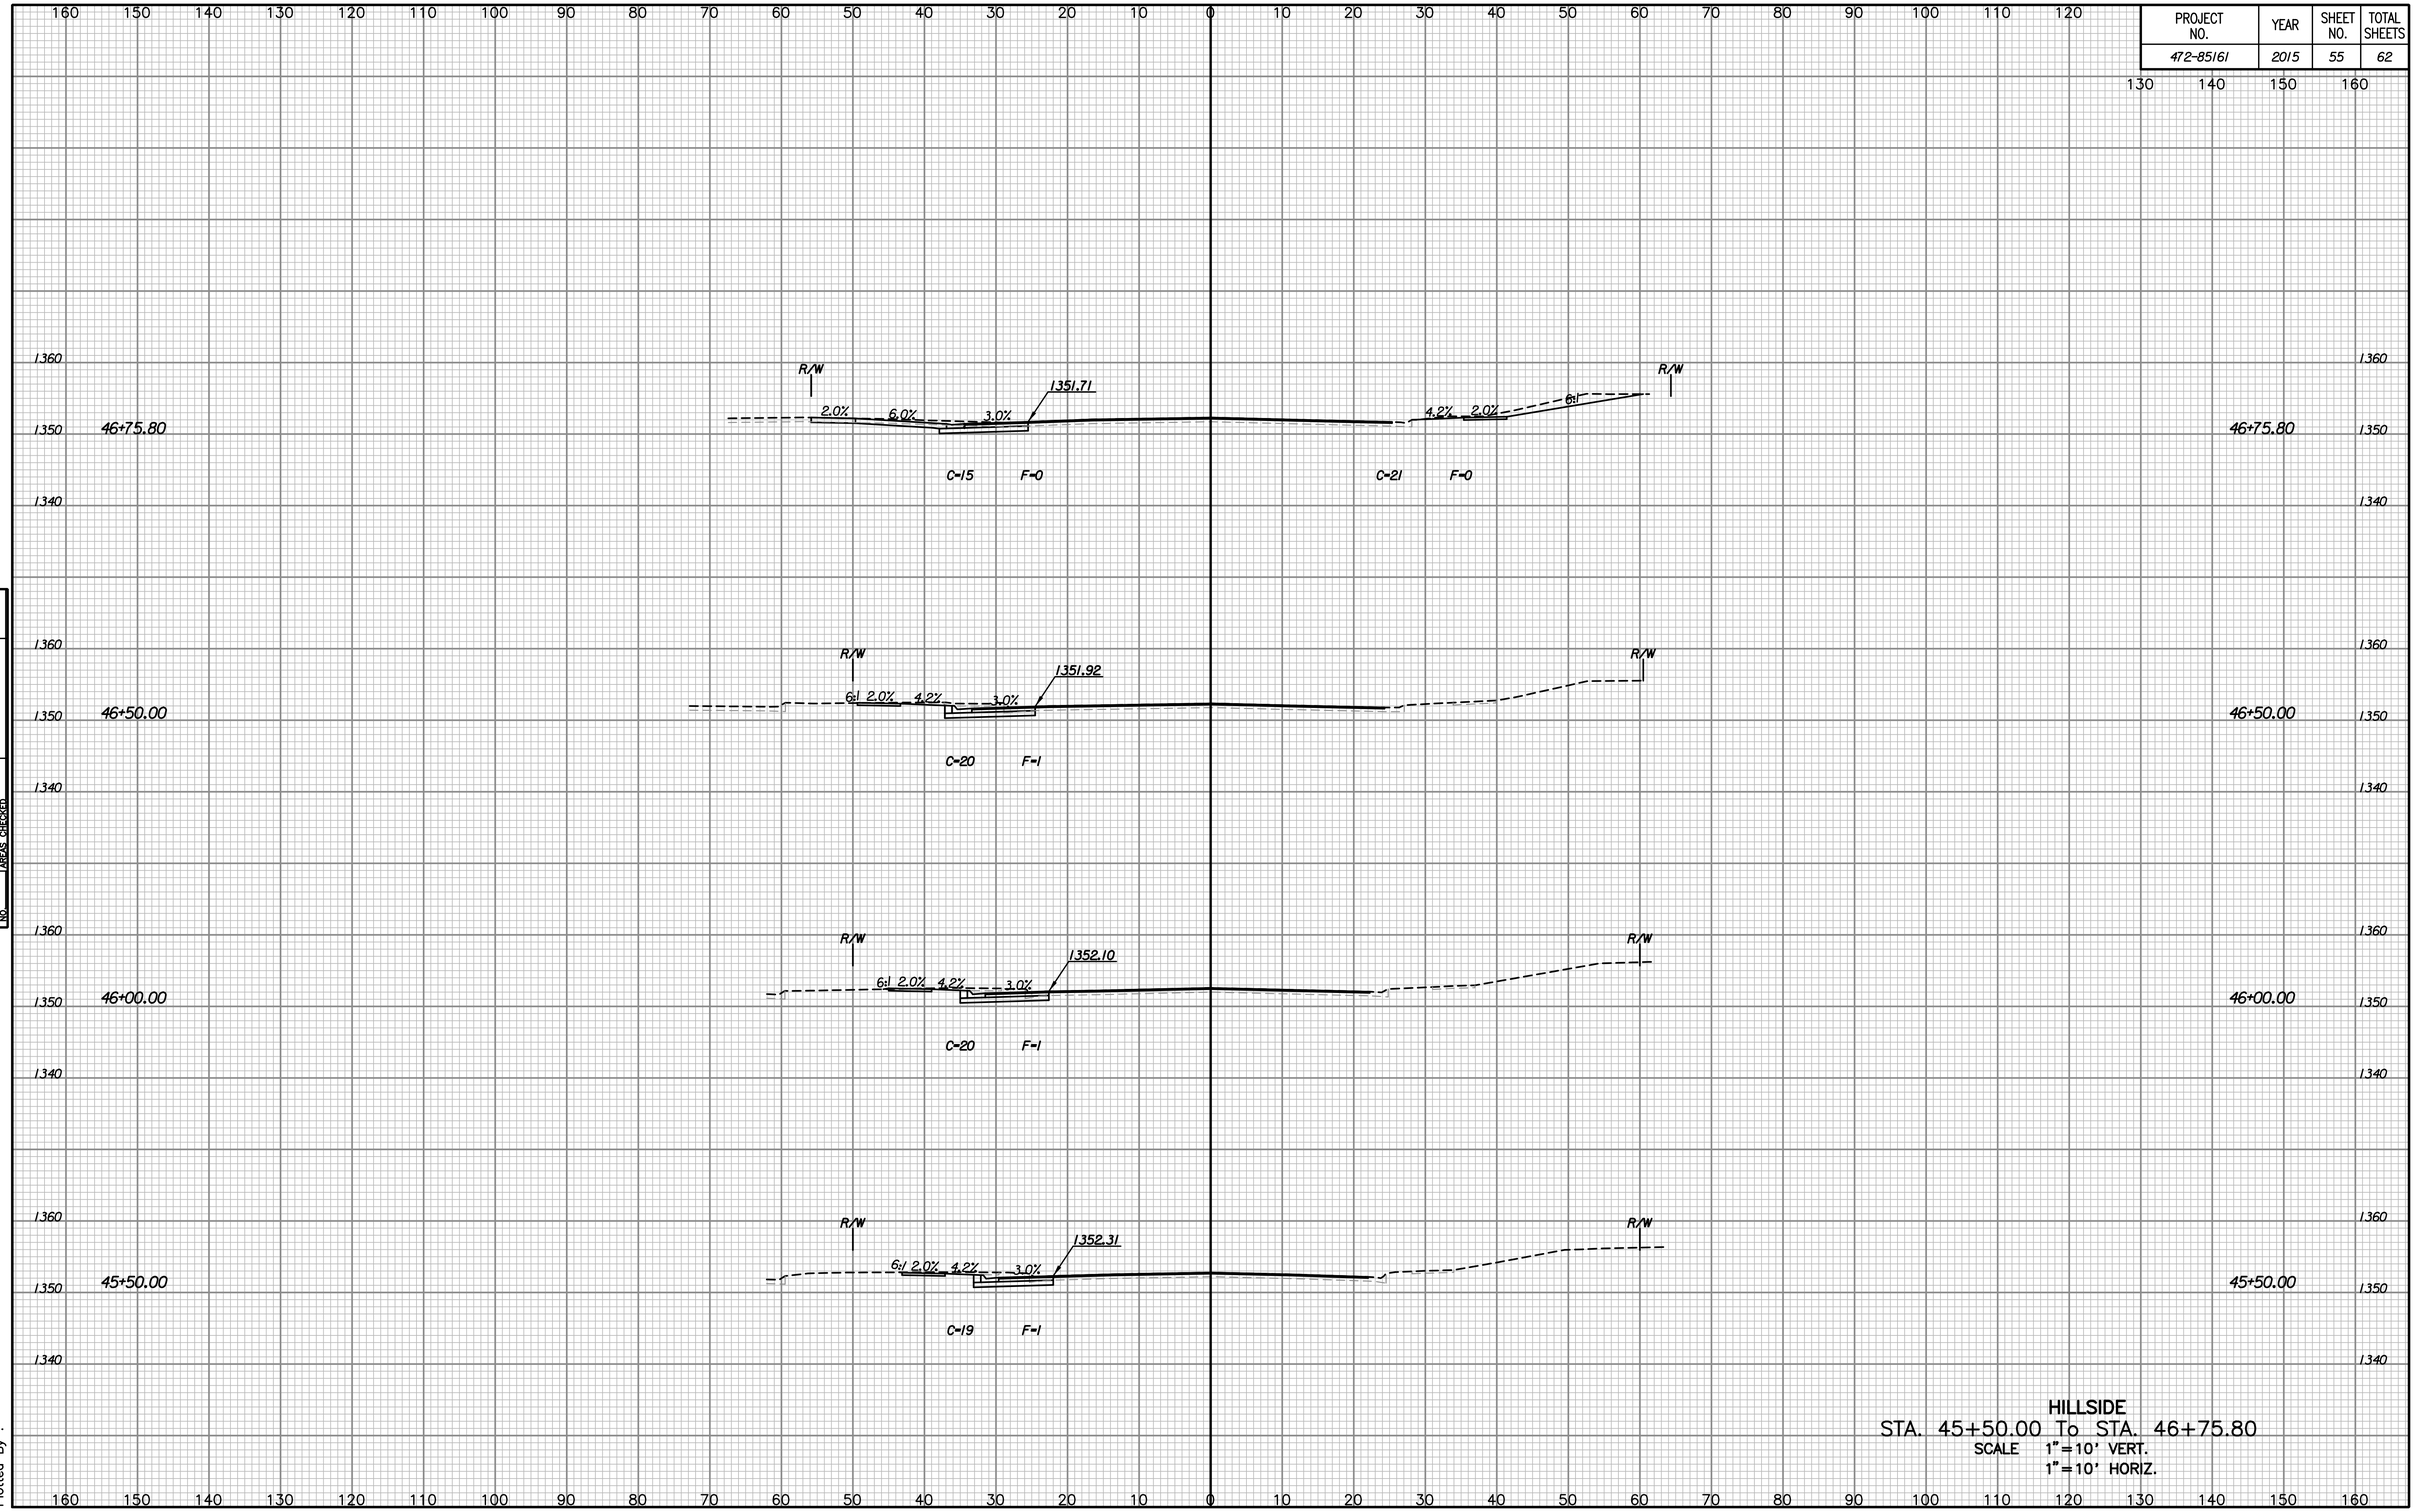


HILLSIDE
STA. 45+50.00 To STA. 46+75.80
SCALE 1"=10' VERT.
1"=10' HORIZ.

| NO. | NOTE BOOK | TEMPLATE | AREAS | AREAS CHECKED |
|---|---|---|---|---|

Drawn By :
Plotted By :