PROJECT NO.	YEAR	SHEET NO.	TOTAL SHEETS
472-85161	2015	62	62

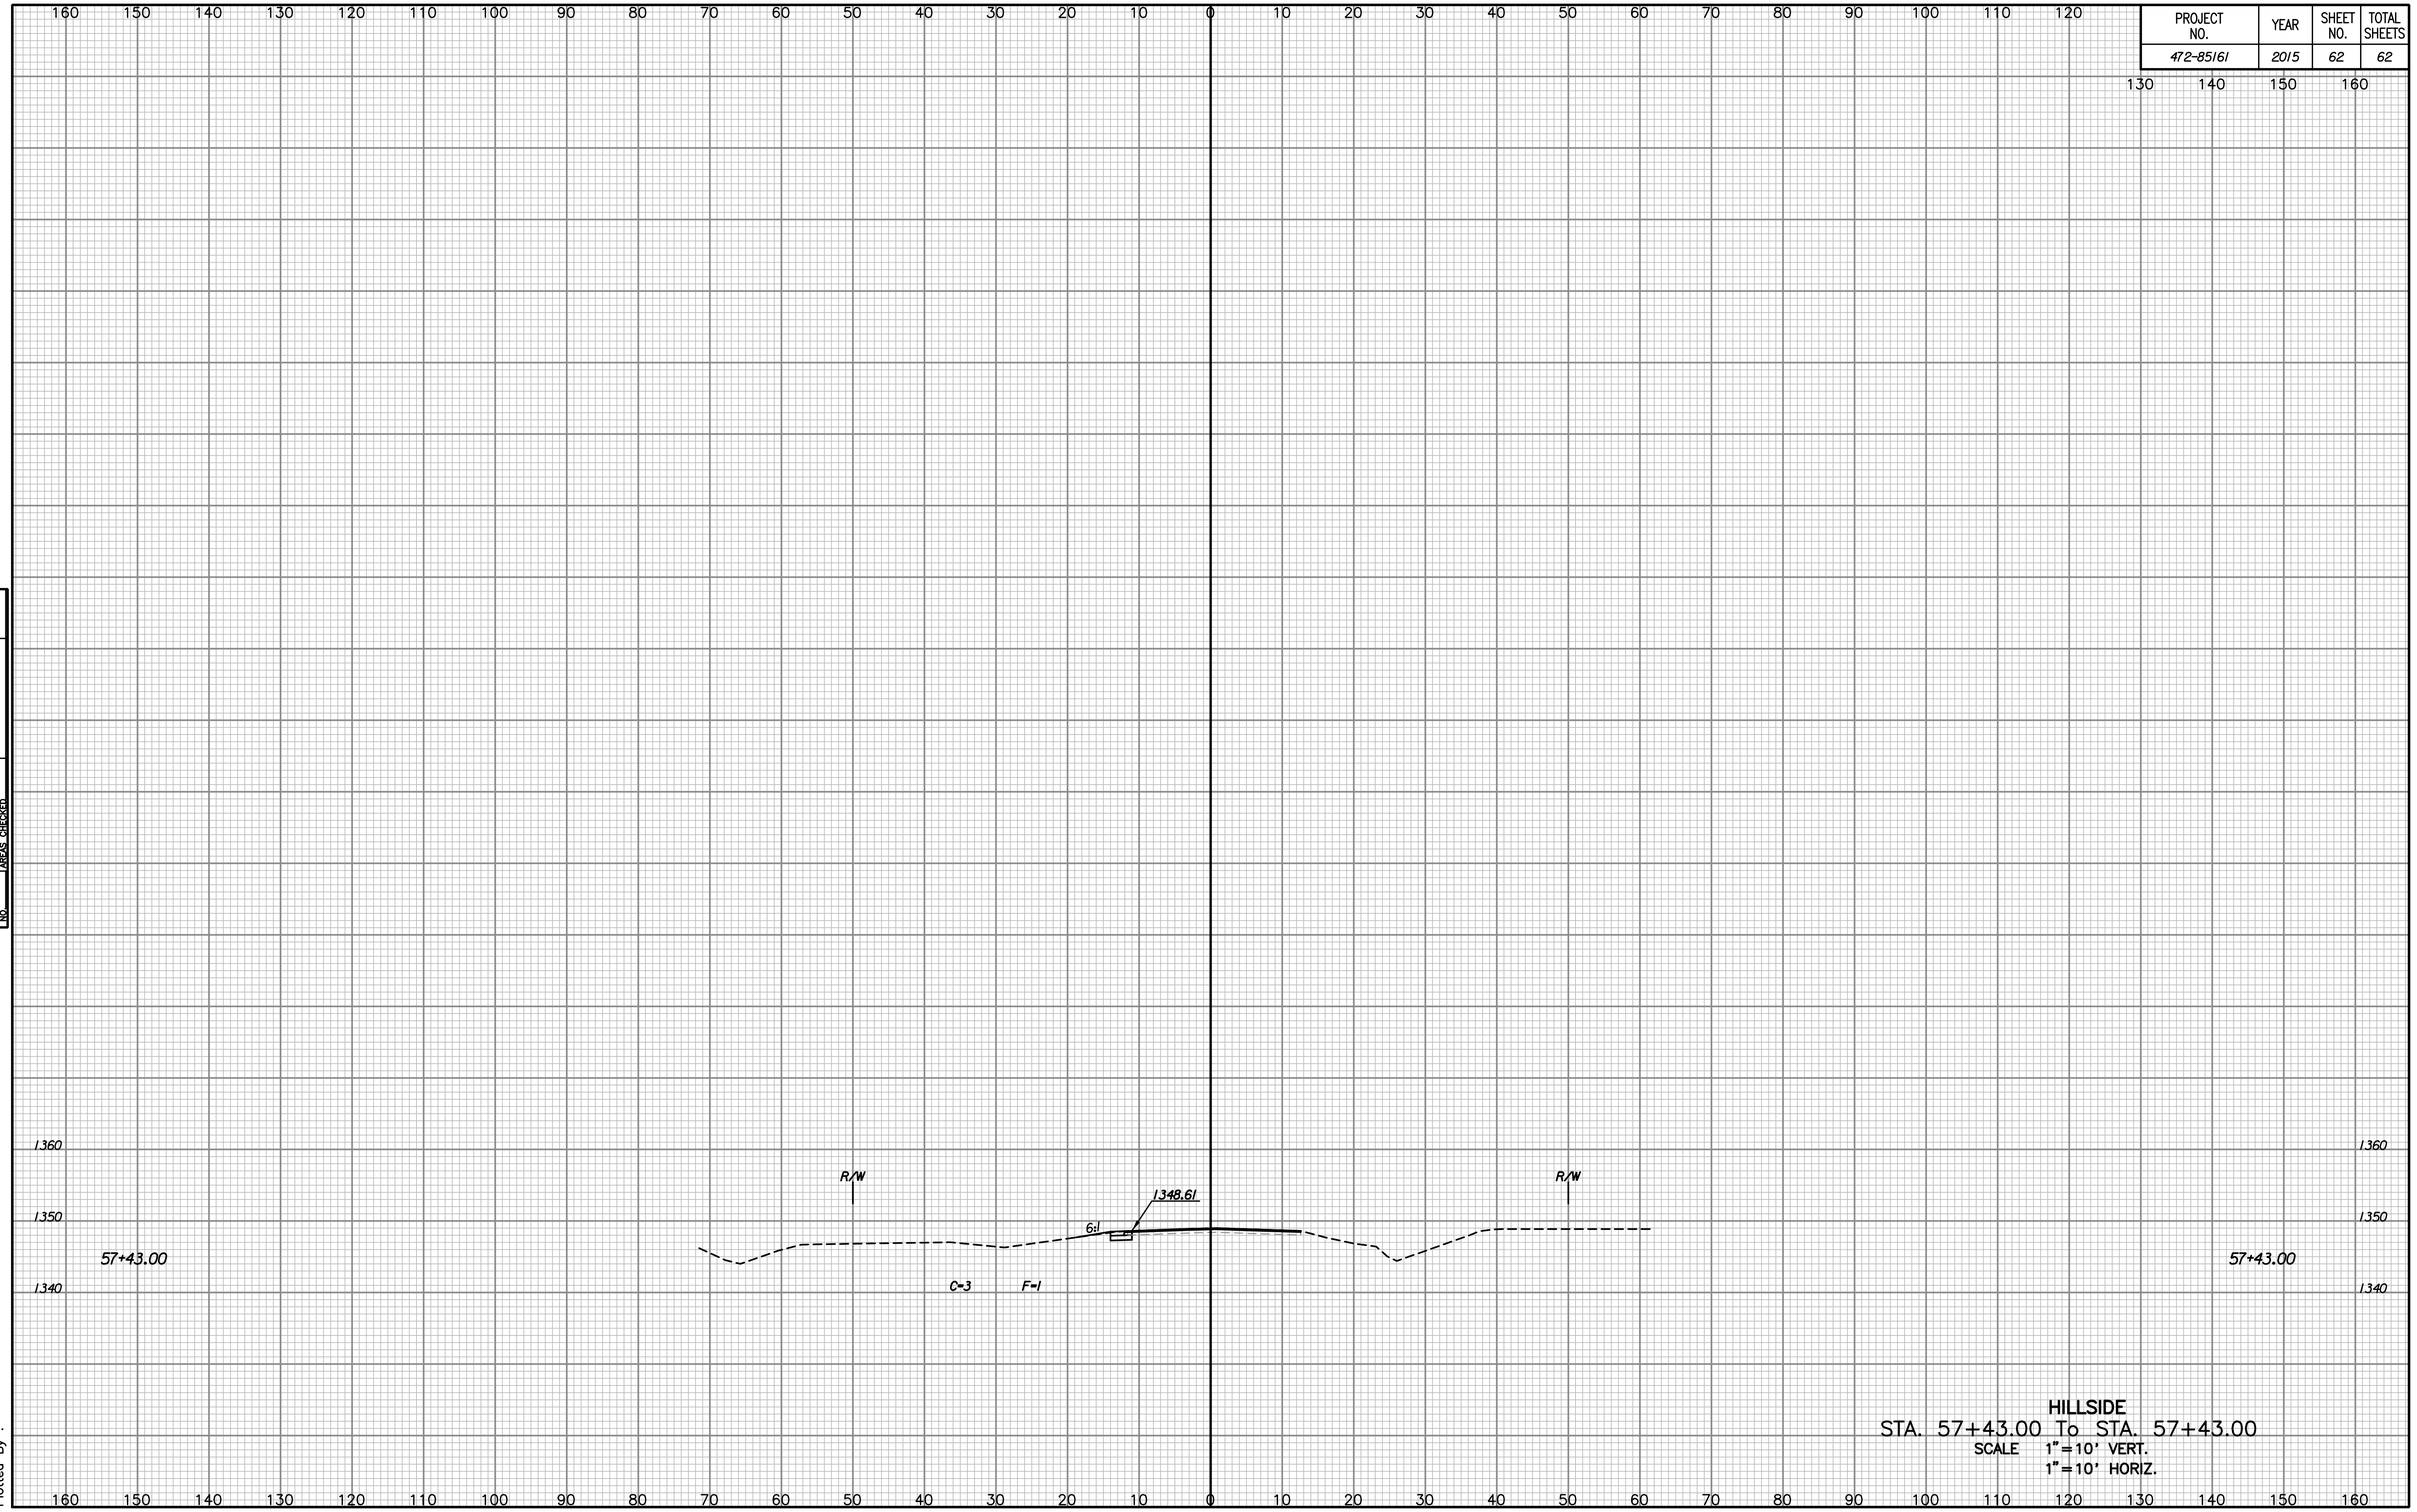

NOTE BOOK
TEMPLATE
AREAS
AREAS CHECKED
NO.

Drawn By :
Plotted By :

HILLSIDE
STA. 57+43.00 To STA. 57+43.00
SCALE 1"=10' VERT.
1"=10' HORIZ.