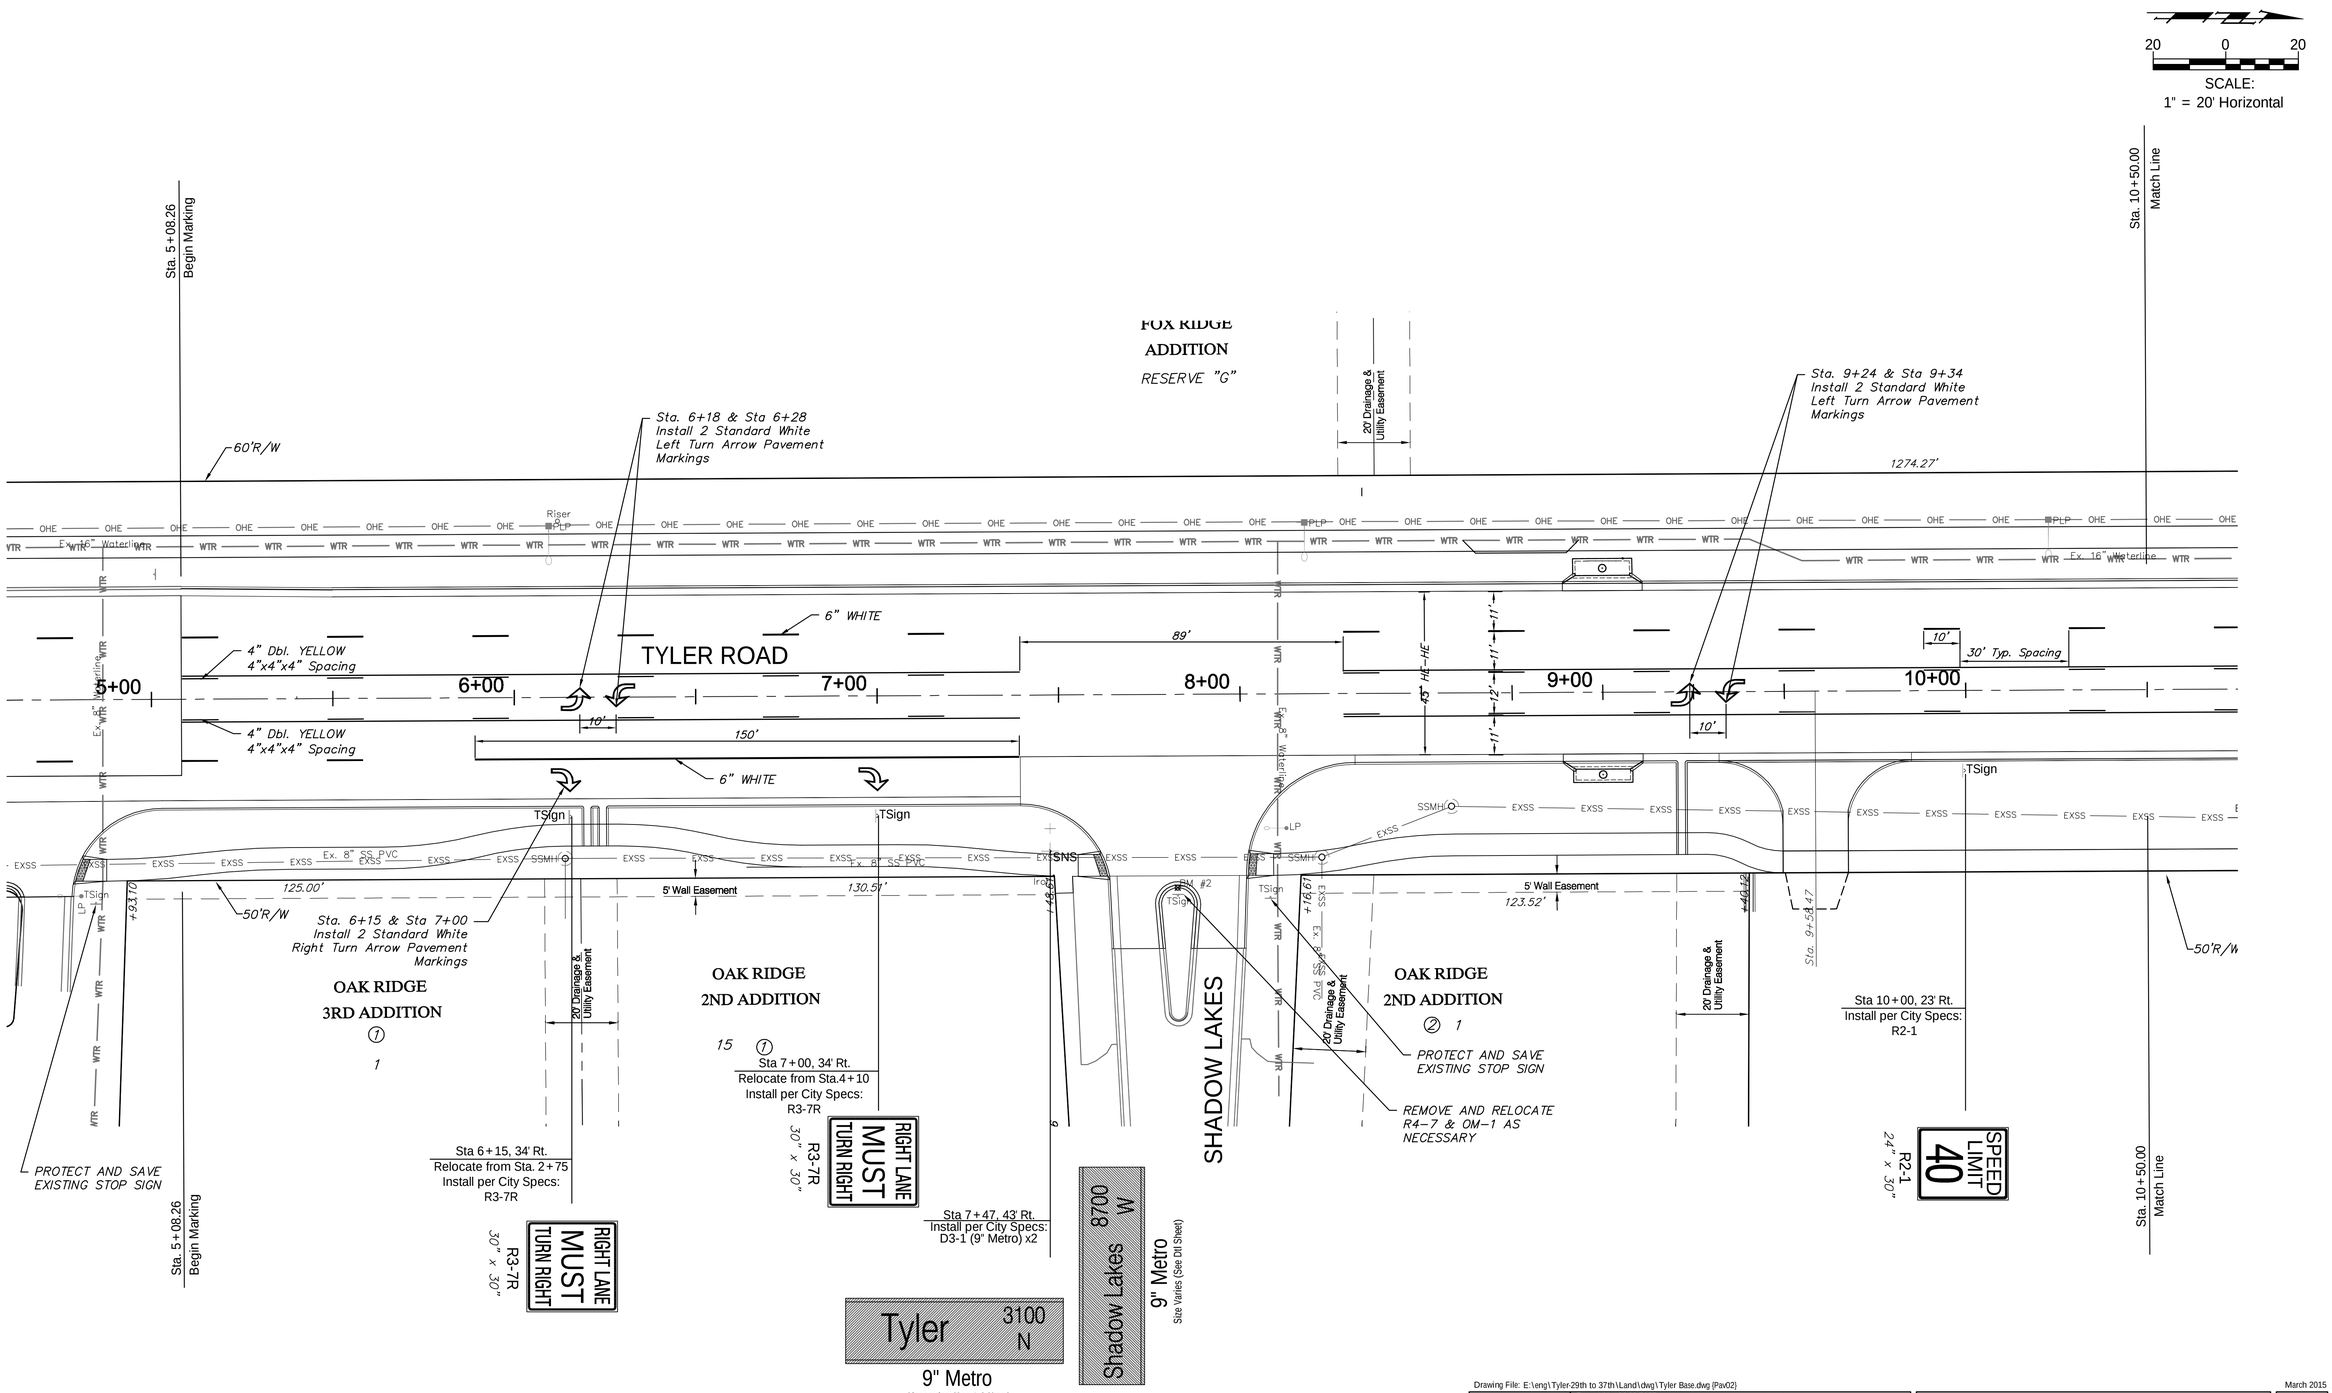

Drawing File: E:\eng\Tyler-29th to 37th\Land\dwg\Tyler Base.dwg {PaV02}

Design: ENGINEER Drawn: STAFF Approved: ENGINEER Scale: NOTED	Project No. 0802-E057 CAPITAL IMPROVEMENT PROJECT TYLER ROAD MARKING & SIGNING PLAN Sta. 5+08.26 to Sta. 10+50.00 TYLER ROAD - 29TH STREET NORTH to 37TH STREET NORTH	Baughman Company , P.A. 315 Ellis St. Wichita, KS 67211 P 316-262-7271 F 316-262-0149 ENGINEERING | SURVEYING | PLANNING | LANDSCAPE ARCHITECTURE

March 2015

SHEET 43 OF 95