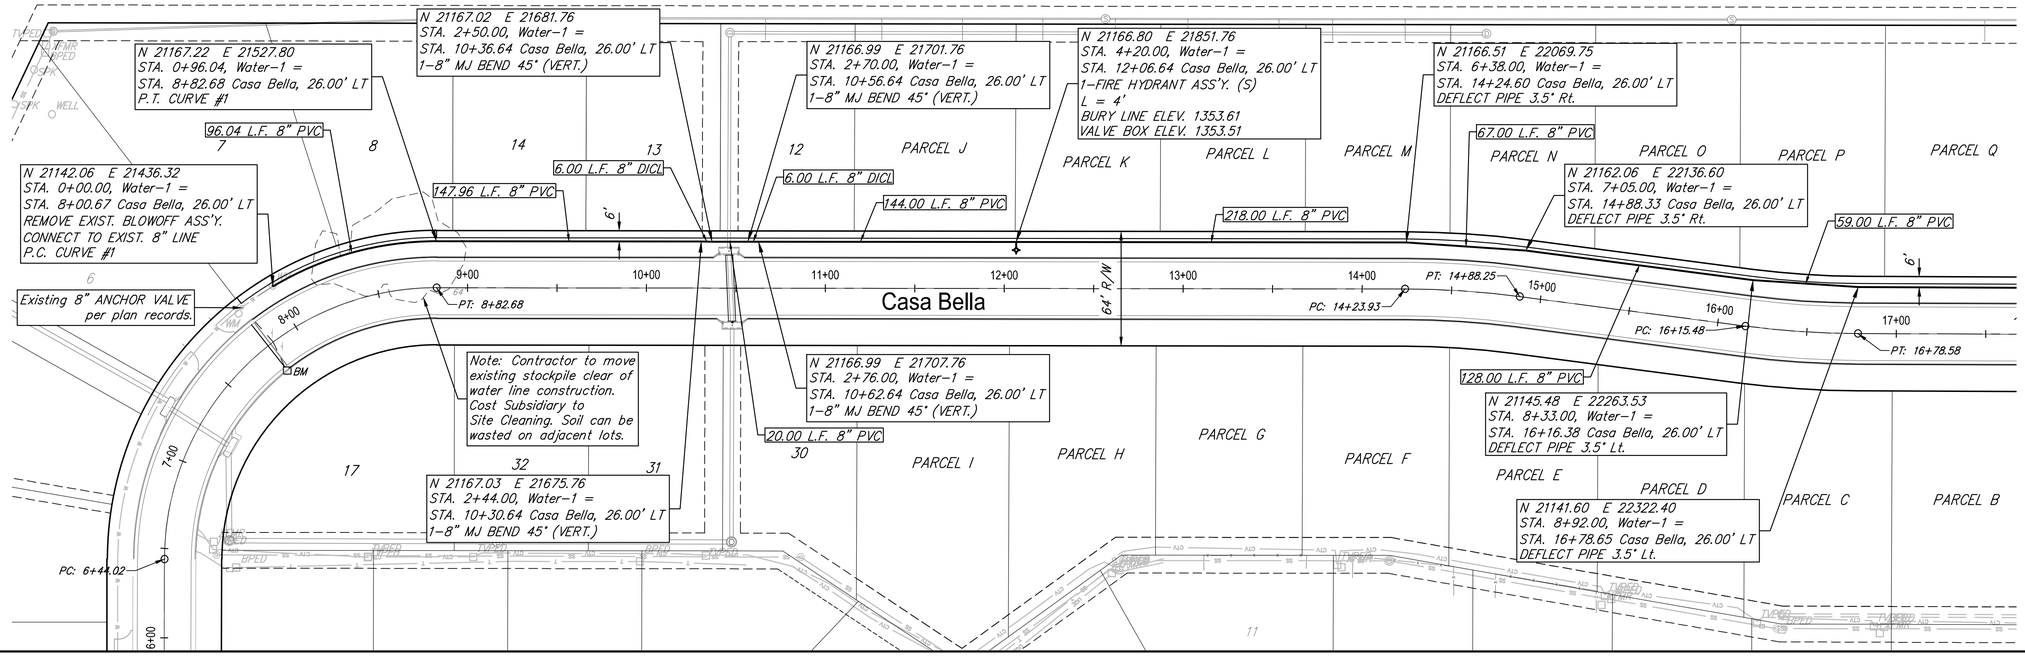

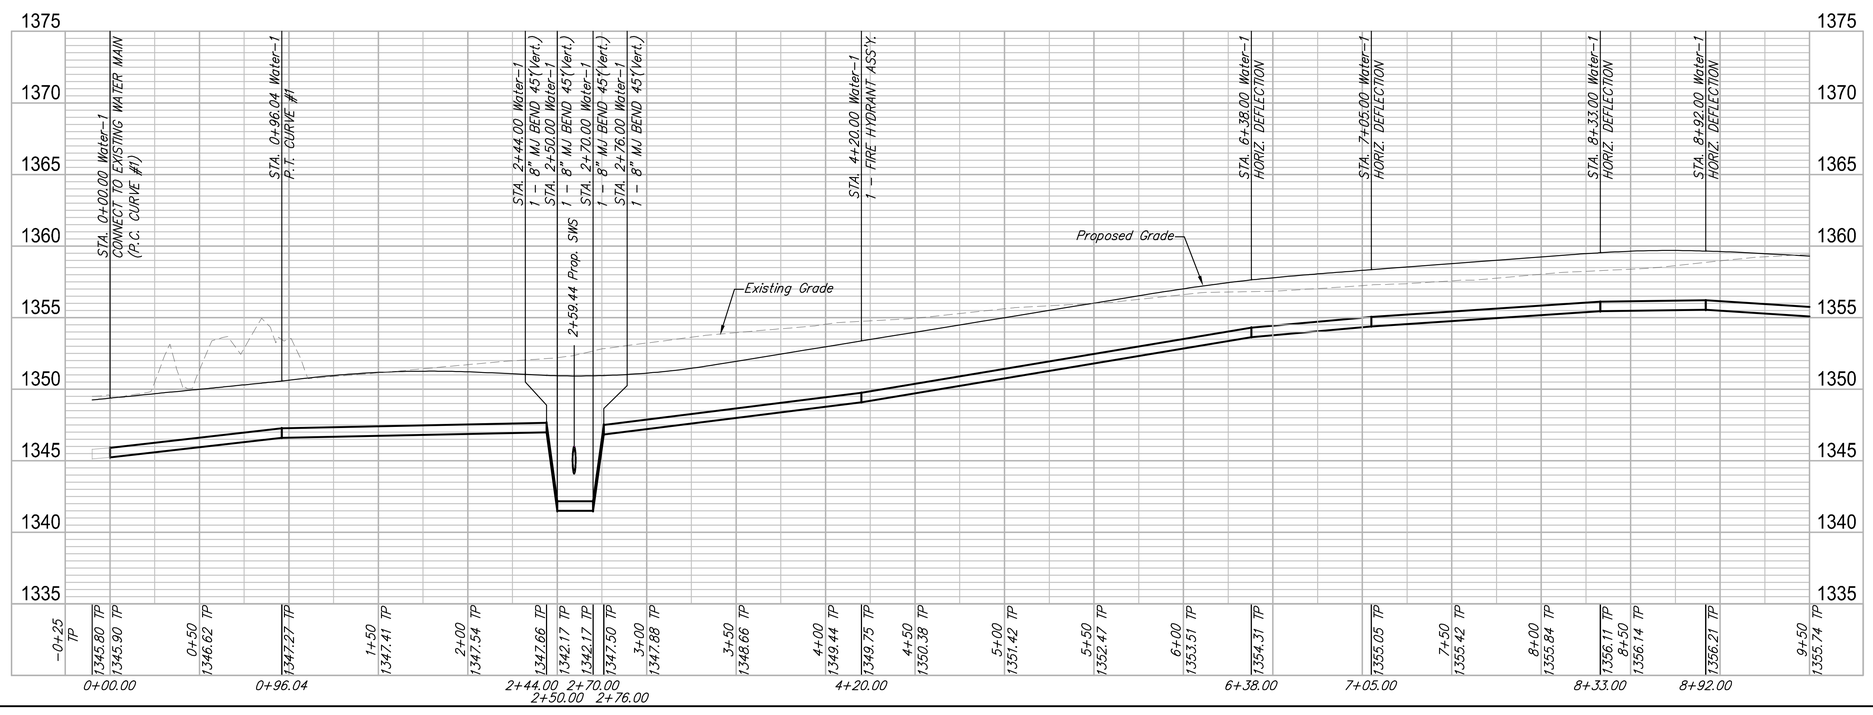

RUGGLES BOHM
ENGINEERING | PLANNING | LANDSCAPE ARCHITECTURE | SURVEYING
WICHITA, KS | 316.264.4341 | FAX 316.264.1480
CERTIFICATE OF AUTHORITY NUMBER: CA-1014

ERIC JOHN GLOVER
LICENSED
18144
KANSAS
PROFESSIONAL ENGINEER
1-9-15

DESIGN	EJG
DRAWN	DRS
REVIEW	
DATE	
PROJECT NUMBER	448-90503
DRAWING FILE	4291E Engineering Base [Water Line 1]

Casa Bella 3rd - Phase 2
Water Line 1
Wichita, Kansas

RB JOB 4291E

SHEET 3 OF 15