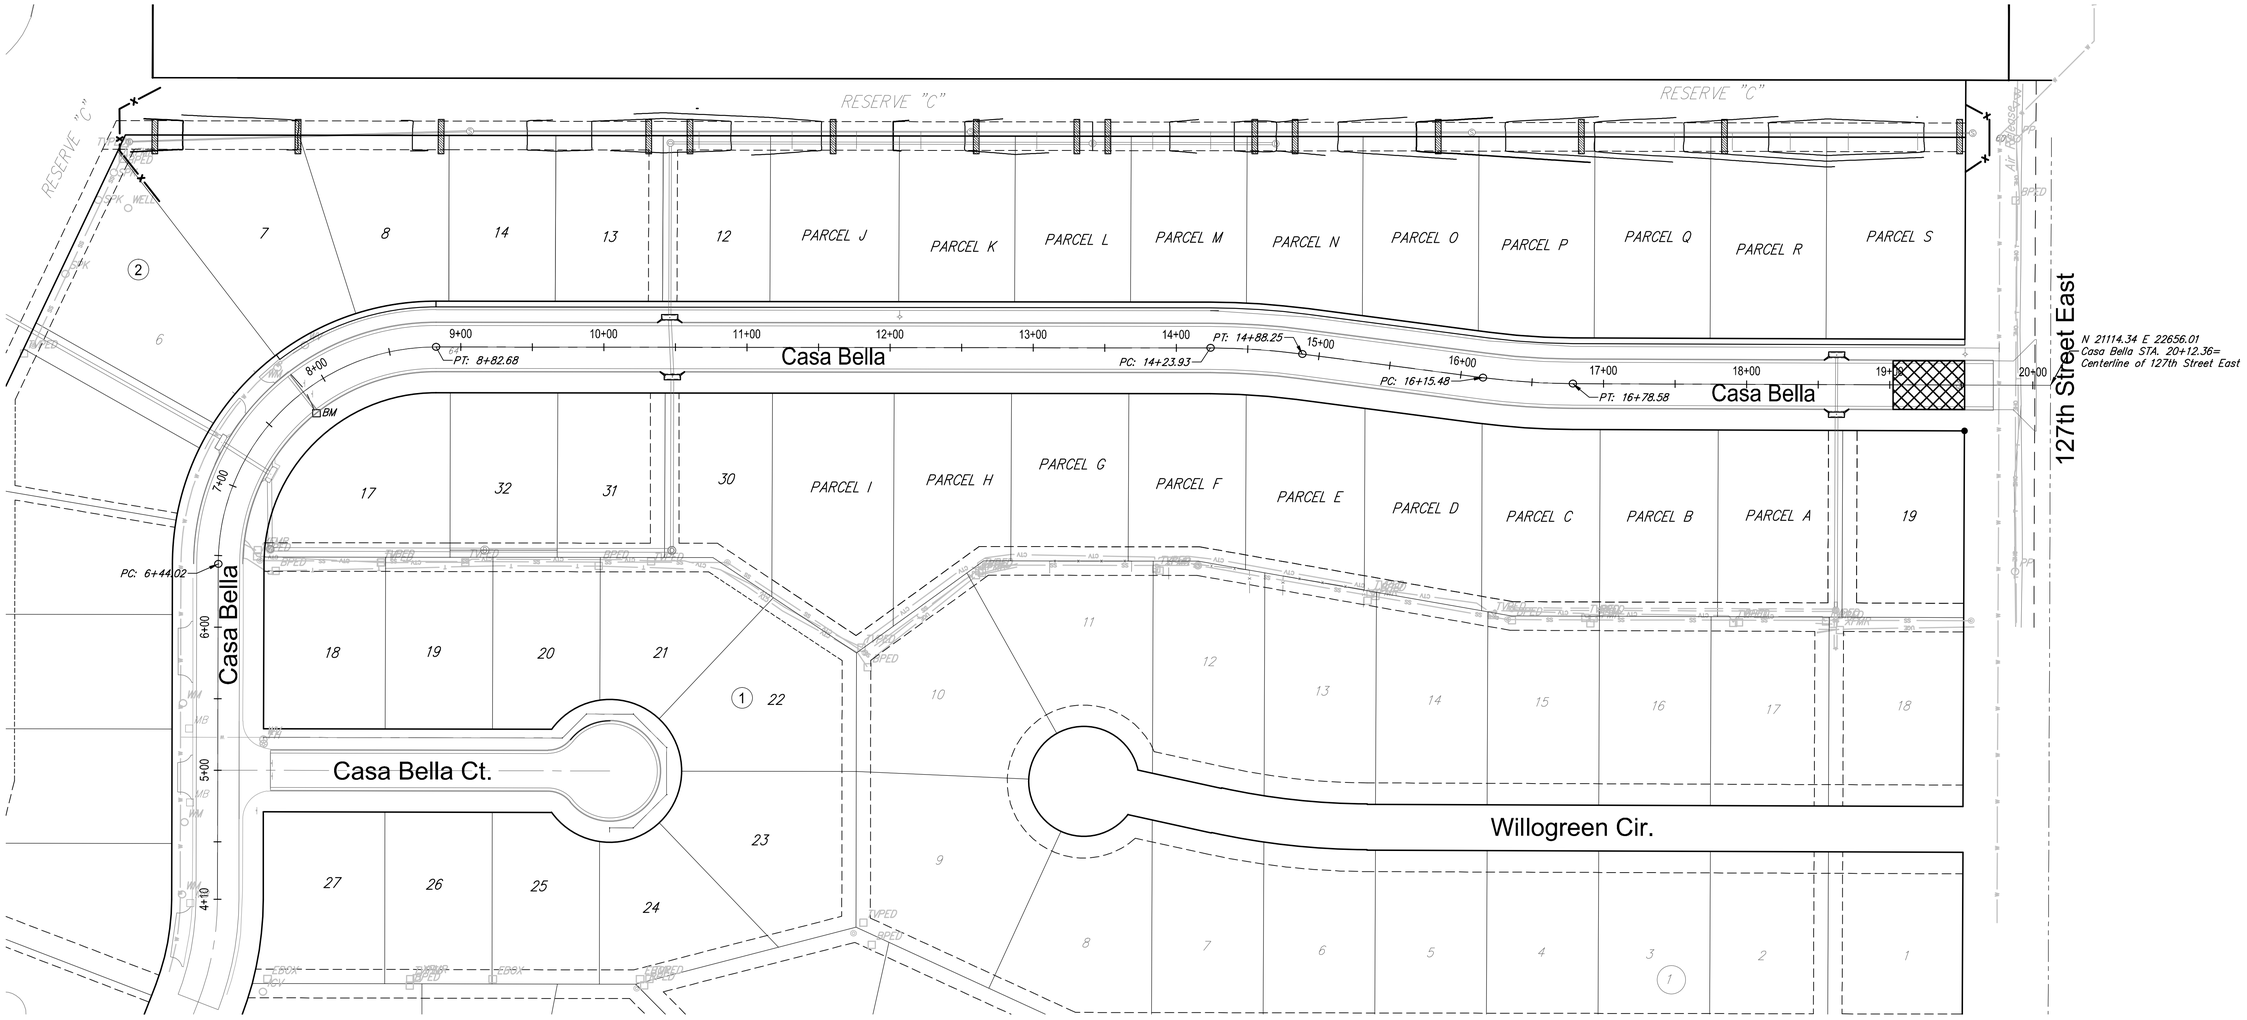

PROJECT QUANTITIES

—x——x— MAINTAIN Silt Fence (172 L.F.)

MAINTAIN Linear Sediment Barrier (360 L.F.)

MAINTAIN Construction Entrance

INSTALL Inlet Protection (2 EACH)

50' 0 25' 50'

Casa Bella 3rd - Phase 2

Erosion Control Plan

SEAL

ERIC JOHN GLOVER
LICENSED
18144
4-9-15
KANSAS
PROFESSIONAL ENGINEER

RUGGLES & BOHM

ENGINEERING | SURVEYING | LANDSCAPE ARCHITECTURE | GOVERNMENT

924 NORTH MAIN WICHITA, KANSAS 67203 P (316) 264-8008 F (316) 264-4621
WWW.RBKANSAS.COM

PROJECT NUMBER	RB JOB NO.	DWG. SCALE
448-90503	4291E	1" = 50'

DRAWING FILE
4291E Engineering Base [Erosion Control Plan]

DATE	####
DESIGN	EJG
DRAWN	DRS
REVIEW	.
SHEET	5
OF	15

(c) Copyright 2015, Ruggles & Bohm, P.A.