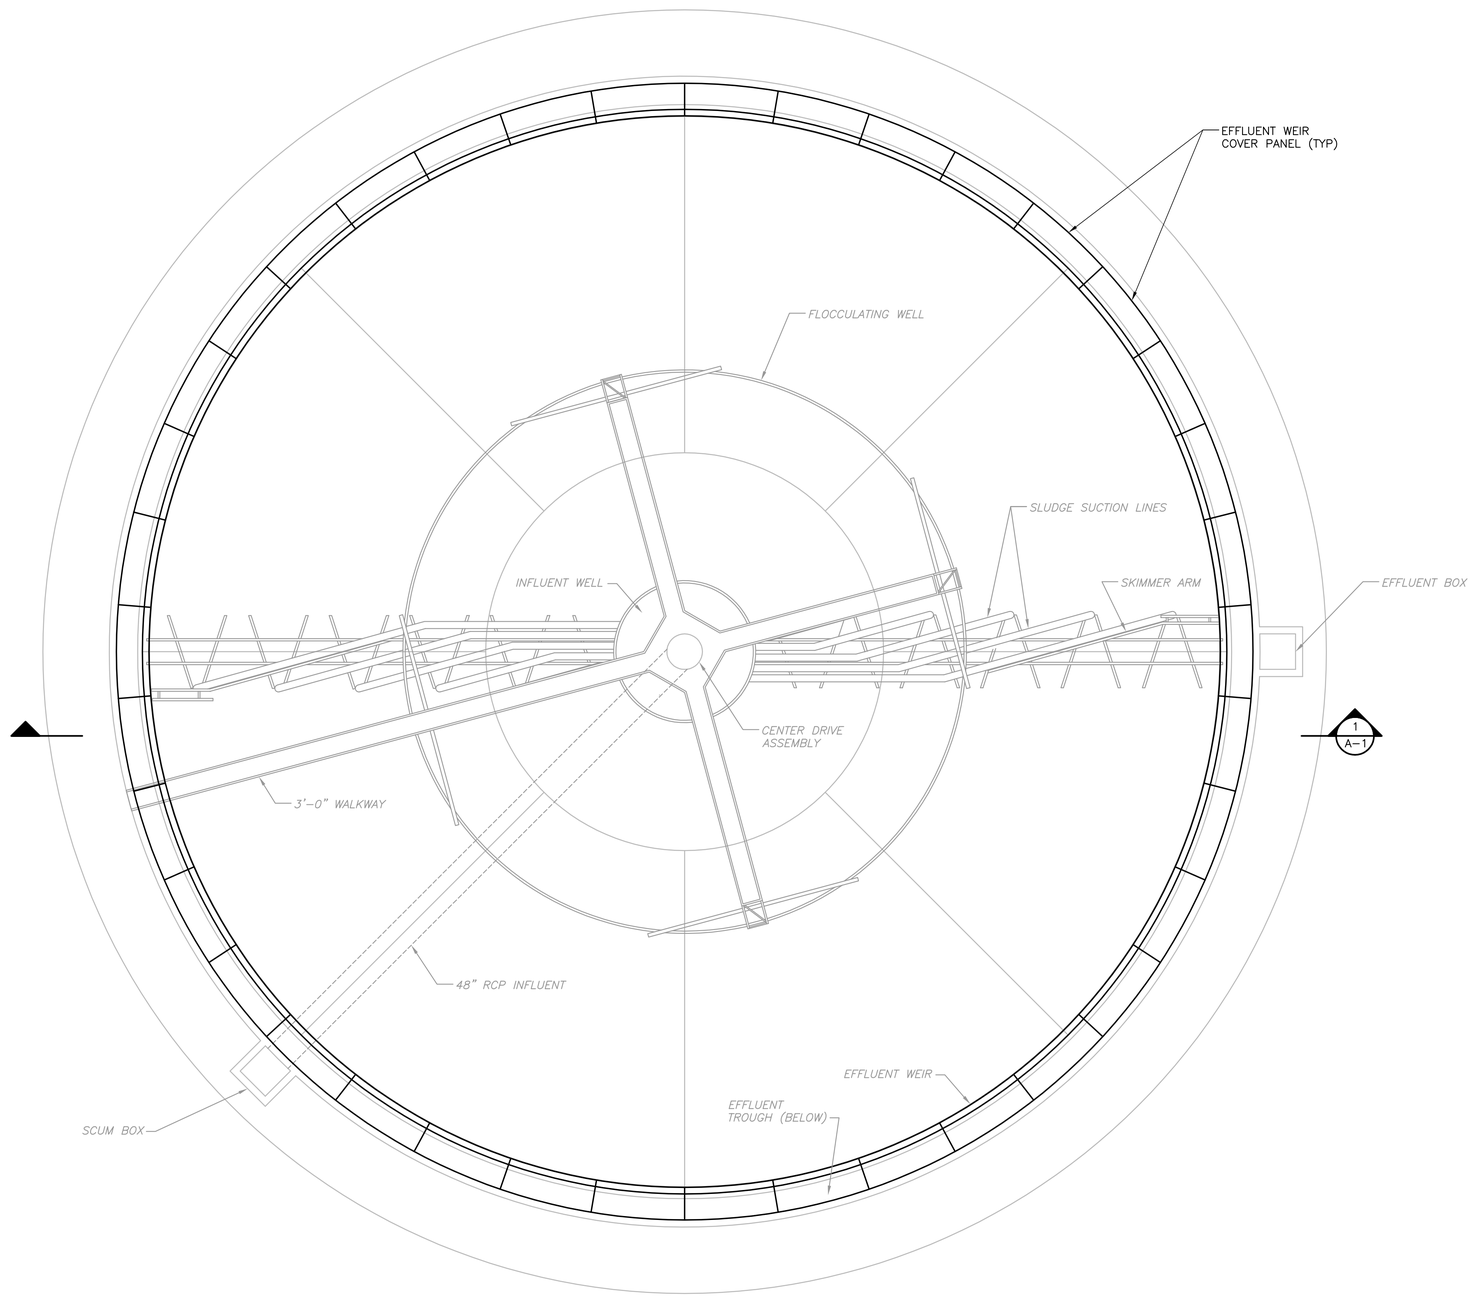

N

3/32" = 1'- 0"
8 0 8 16

PLAN
3/32" = 1'-0"

KEVIN LAWRENCE ROOD
LICENSED
10104
4/15/15
KANSAS
PROFESSIONAL ENGINEER

REV. NO.	DATE	DRWN	CHKD	REMARKS

DESIGNED BY: K. ROOD
DRAWN BY: K. REESE
SHEET CHK'D BY: X
CROSS CHK'D BY: X
APPROVED BY: X
DATE: APRIL 2015

CDM Smith
9200 Ward Parkway, Suite 500
Kansas City, MO 64114
Tel: (816) 444-8270
MO COA No. 001431

CITY OF WICHITA, KANSAS
WATER AND SEWER DEPARTMENT
SEWAGE TREATMENT PLANT NO.2 IMPROVMENTS
UV DISINFECTION

ALTERNATE BID
FINAL CLARIFIER PLAN

PROJECT NO. 2395-104609
FILE NAME: AFCPL001
SHEET NO.
A-1

XREFs: [CDMS_2234, SFCPL100, MFCPL100, MFCPL110] Images: []
Last saved by: REESEKB Time: 4/16/2015 8:57:30 AM
pw:\\dcpwapp1-PW_XM1\2395\104609\04 Design Services NM_5X\05 Process Mechanical\10 CADD\AFCPL001.dwg
©2015 CDM SMITH ALL RIGHTS RESERVED.
REUSE OF DOCUMENTS: THESE DOCUMENTS AND DESIGNS PROVIDED BY PROFESSIONAL SERVICE, INCORPORATED HEREIN, ARE THE PROPERTY OF CDM SMITH AND ARE NOT TO BE USED, IN WHOLE OR PART, FOR ANY OTHER PROJECT WITHOUT THE WRITTEN AUTHORIZATION OF CDM SMITH.