PLOTTED: Tuesday, May 12, 2015 @ 01:32PM

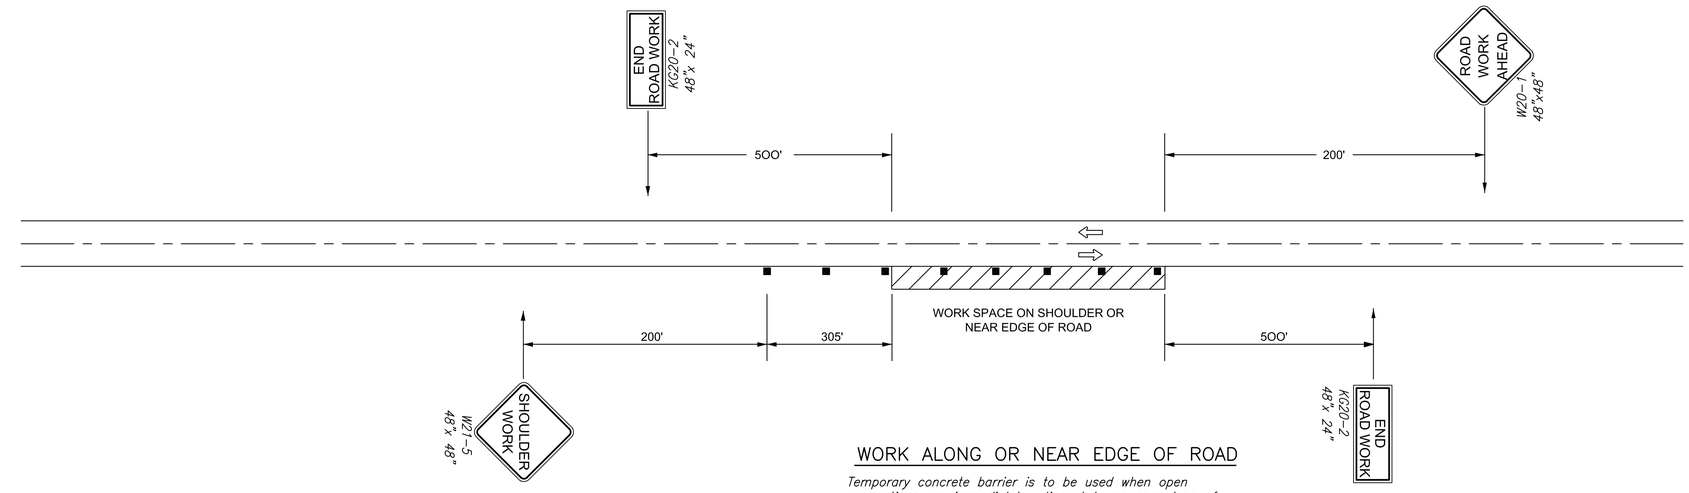

WORK ALONG OR NEAR EDGE OF ROAD

Temporary concrete barrier is to be used when open excavations are immediately adjacent to an open lane of traffic.

LEGEND

- *Channelizing Device*
- *Temporary Asphalt Widdening*

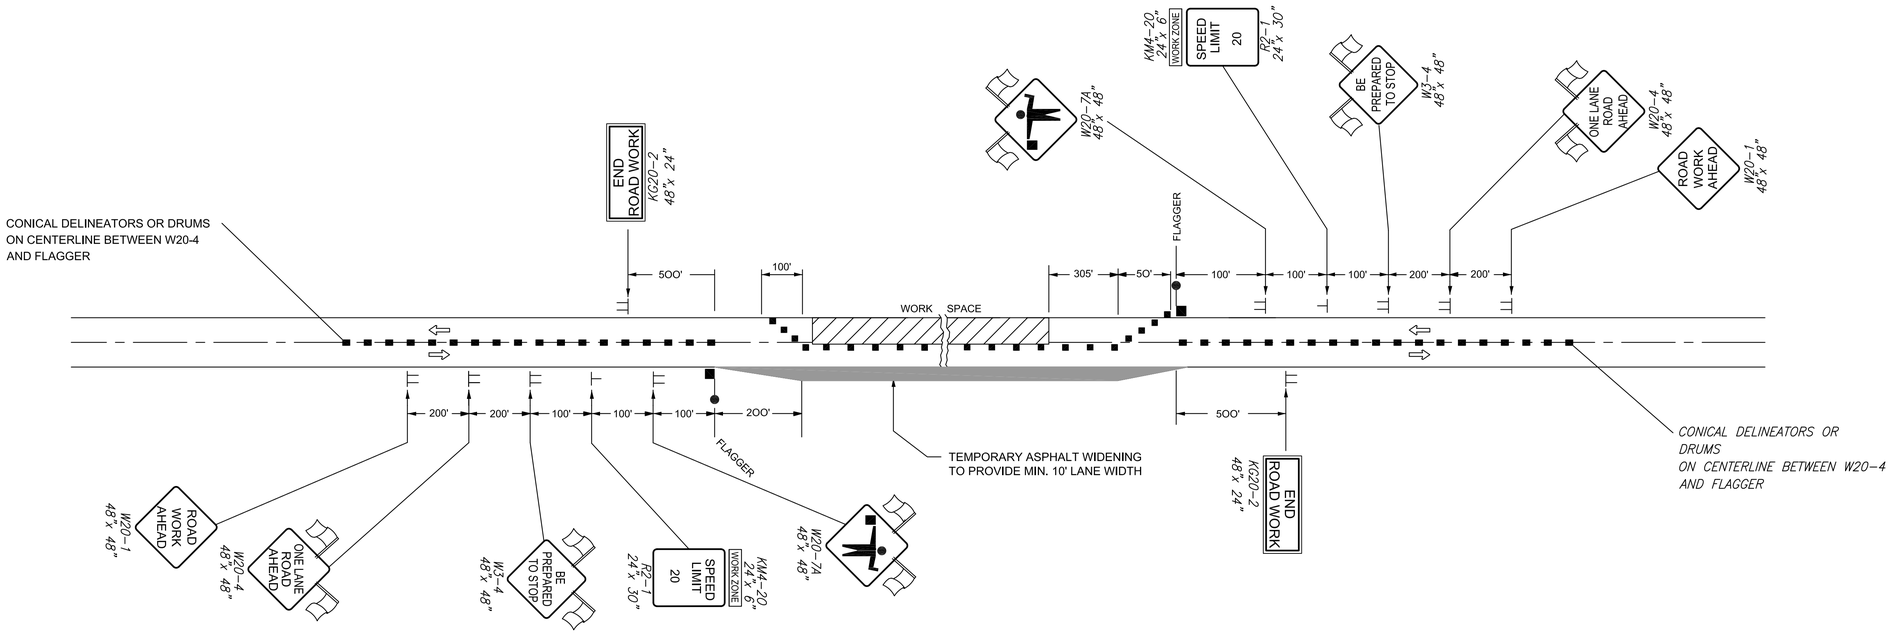

TWO LANE ROAD–ONE LANE CLOSED (SHORT DURATION DAYTIME USE ONLY)

Temporary concrete barrier is to be used when open excavations are immediately adjacent to an open lane of traffic.

When concrete barrier system is used, portable channelizing devices are not needed along the tangent barrier section.

Delineation on the barrier system is still required. See Detail Sheets.

MKEC
Wichita, KS • 316-684-9600

PROJECT TYPE

17TH STREET SANITARY SEWER

WICHITA, KANSAS

©2015
MKEC Engineering
All Rights Reserved
www.mkec.com
These drawings and their contents, including, but not limited to, all concepts, designs, & ideas are the exclusive property of MKEC Engineering (MKEC), and may not be used or reproduced in any way without the express consent of MKEC.

TYPICAL TRAFFIC CONTROLPLAN

PROJECT NO.	468-85021
DATE	MARCH 2015
SCALE	NONE

DESIGNED	DRAWN	CHECKED
JRA	WNJ	JRA

NO.	REVISION	DATE

SHEET NO.

38 OF 51

J:\PROJECTS\2014\1401010773_COW_17TH STREET SANITARY SEWER\05-CIVIL\CAD\PAVI\14773_TP04.DWG