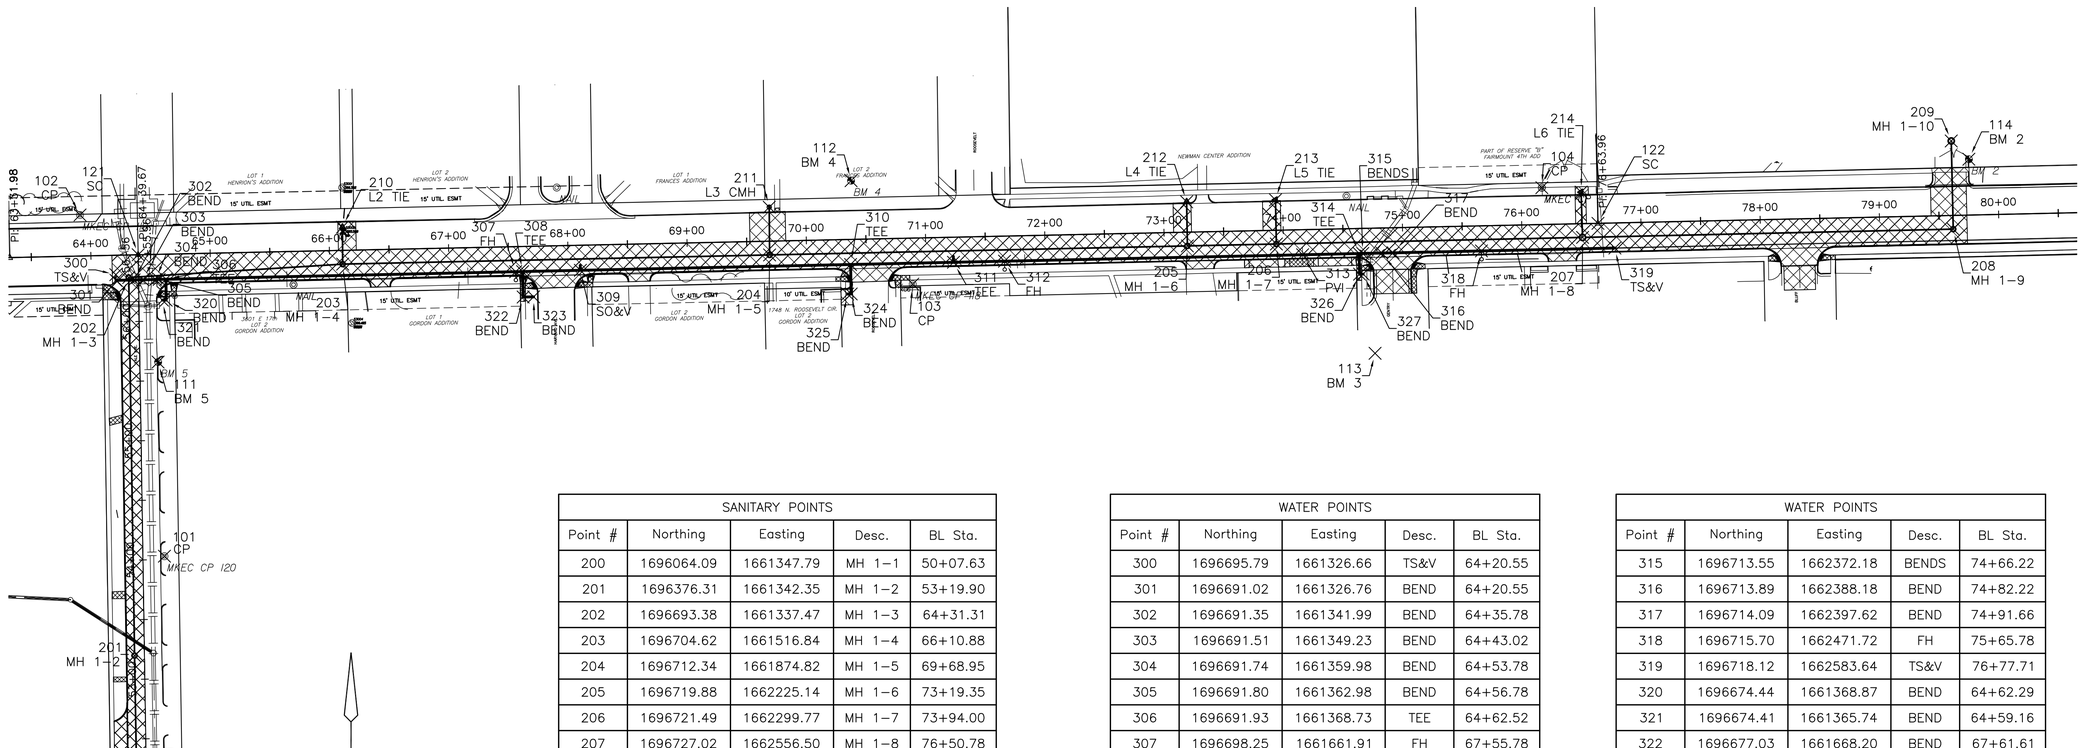

SANITARY POINTS				
Point #	Northing	Easting	Desc.	BL Sta.
200	1696064.09	1661347.79	MH 1-1	50+07.63
201	1696376.31	1661342.35	MH 1-2	53+19.90
202	1696693.38	1661337.47	MH 1-3	64+31.31
203	1696704.62	1661516.84	MH 1-4	66+10.88
204	1696712.34	1661874.82	MH 1-5	69+68.95
205	1696719.88	1662225.14	MH 1-6	73+19.35
206	1696721.49	1662299.77	MH 1-7	73+94.00
207	1696727.02	1662556.50	MH 1-8	76+50.78
208	1696733.94	1662867.30	MH 1-9	79+61.65
209	1696807.91	1662865.65	MH 1-10	79+61.65
210	1696735.62	1661516.66	L2 TIE	66+11.37
211	1696752.37	1661874.53	L3 CMH	69+69.52
212	1696756.88	1662224.53	L4 TIE	73+19.54
213	1696758.48	1662299.00	L5 TIE	73+94.02
214	1696765.00	1662555.27	L6 TIE	76+50.37

WATER POINTS				
Point #	Northing	Easting	Desc.	BL Sta.
300	1696695.79	1661326.66	TS&V	64+20.55
301	1696691.02	1661326.76	BEND	64+20.55
302	1696691.35	1661341.99	BEND	64+35.78
303	1696691.51	1661349.23	BEND	64+43.02
304	1696691.74	1661359.98	BEND	64+53.78
305	1696691.80	1661362.98	BEND	64+56.78
306	1696691.93	1661368.73	TEE	64+62.52
307	1696698.25	1661661.91	FH	67+55.78
308	1696698.37	1661667.74	TEE	67+61.61
309	1696699.41	1661716.18	SO&V	68+10.06
310	1696704.30	1661942.73	TEE	70+36.67
311	1696706.16	1662029.01	TEE	71+22.96
312	1696707.08	1662071.82	FH	71+65.78
313	1696712.46	1662321.76	PVI	74+15.78
314	1696713.49	1662369.19	TEE	74+63.22

WATER POINTS				
Point #	Northing	Easting	Desc.	BL Sta.
315	1696713.55	1662372.18	BENDS	74+66.22
316	1696713.89	1662388.18	BEND	74+82.22
317	1696714.09	1662397.62	BEND	74+91.66
318	1696715.70	1662471.72	FH	75+65.78
319	1696718.12	1662583.64	TS&V	76+77.71
320	1696674.44	1661368.87	BEND	64+62.29
321	1696674.41	1661365.74	BEND	64+59.16
322	1696677.03	1661668.20	BEND	67+61.61
323	1696677.19	1661676.99	BEND	67+70.40
324	1696679.60	1661943.24	BEND	70+36.64
325	1696679.55	1661940.24	BEND	70+33.64
326	1696696.21	1662369.56	BEND	74+63.22
327	1696696.27	1662372.50	BEND	74+66.17

CONTROL POINTS				
Point #	Northing	Easting	Desc.	BL Sta.
100	1696031.58	1661351.32	CP	49+75.07
101	1696459.68	1661367.41	CP	54+02.86
102	1696745.83	1661296.62	CP	63+91.66
103	1696687.83	1661994.86	CP	70+88.42
104	1696768.72	1662522.36	CP	76+17.54

BENCHMARKS					
Point #	Northing	Easting	Desc.	Elev.	BL Sta.
110	1696070.98	1661304.95	BM 6	1376.24	50+15.19
111	1696622.49	1661362.11	BM 5	1382.18	55+65.74
112	1696774.60	1661943.14	BM 4	1394.71	70+38.59
113	1696629.83	1662382.53	BM 3	1386.33	74+74.76
114	1696792.59	1662880.42	BM 2	1399.26	79+76.07

SECTION CORNERS				
Point #	Northing	Easting	Desc.	BL Sta.
120	1696056.58	1661355.67	SC	50+00.00
121	1696712.46	1661345.42	SC	64+39.67
122	1696738.81	1662569.42	SC	76+63.96
123	1696768.43	1663899.19	SC	89+94.05

BENCHMARKS

BM #2
Chiseled square on top of curb on east side of entrance to old dorms between Bluff and Fountain, 22' north of north curb of 17th Street North.
Elev. = 1399.26 NAVD 88

BM #3
Chiseled square on top of curb on south return to east entrance to The Fieldhouse bar at 17th Street North and Gentry, 105' south of centerline of 17th Street North.
Elev. = 1356.33 NAVD 88

BM #4
Chiseled square on south side of 1st light pole west of southeast corner of WSU parking lot, north side of 17th Street North at Roosevelt Circle.
Elev. = 1394.71 NAVD 88

BM #5
Chiseled square on top of curb at south return of 1st set of parking stalls south of 17th Street North on east side of Yale.
Elev. = 1382.175 NAVD 88

BM #6
Chiseled square on top of north curb of 16th Street North, 10' +/- west of curb inlet on northwest corner of Yale and 16th Street North.
Elev. = 1376.235 NAVD 88

EVERY ATTEMPT HAS BEEN MADE TO INSURE ALL COORDINATE VALUES SHOWN ARE AN ACCURATE AND TRUE REPRESENTATION OF THE CURRENT PLANS. ALL VALUES ARE TO BE CONFIRMED WITH THE FINAL SIGNED PLAN SET BEFORE USE.

MKEC
Wichita, KS • 316-684-9600

PRIVATE PAVING & INCIDENTAL DRAINAGE FOR

17TH STREET SANITARY SEWER

WICHITA, KANSAS

©2015
MKEC Engineering
All Rights Reserved
www.mkec.com
These drawings and their contents, including, but not limited to, all concepts, designs, & ideas are the exclusive property of MKEC Engineering (MKEC), and may not be used or reproduced in any way without the express consent of MKEC.

BUBBLE MAP

PROJECT NO.	468-85021
DATE	MARCH 2015
SCALE	AS SHOWN

DESIGNED	DRAWN	CHECKED
JRA	MKEC	JRA

NO.	REVISION	DATE

SHEET NO.
44 OF 51

PLOTTED: Tuesday, May 12, 2015 @ 01:34PM

J:\PROJECTS\2014\14010\107\1_COW_17TH STREET SANITARY SEWER\05-CIVIL\CAD\PAV\14771_EB01.DWG