| STATE | PROJECT NO. | YEAR | SHEET NO. | TOTAL SHEETS |
|---|---|---|---|---|
| KANSAS | 87 TE-0396-01 | 2014 | 13 | 68 |

SCALE
40' 0 40' 80'
PLAN: Lat. & Long.

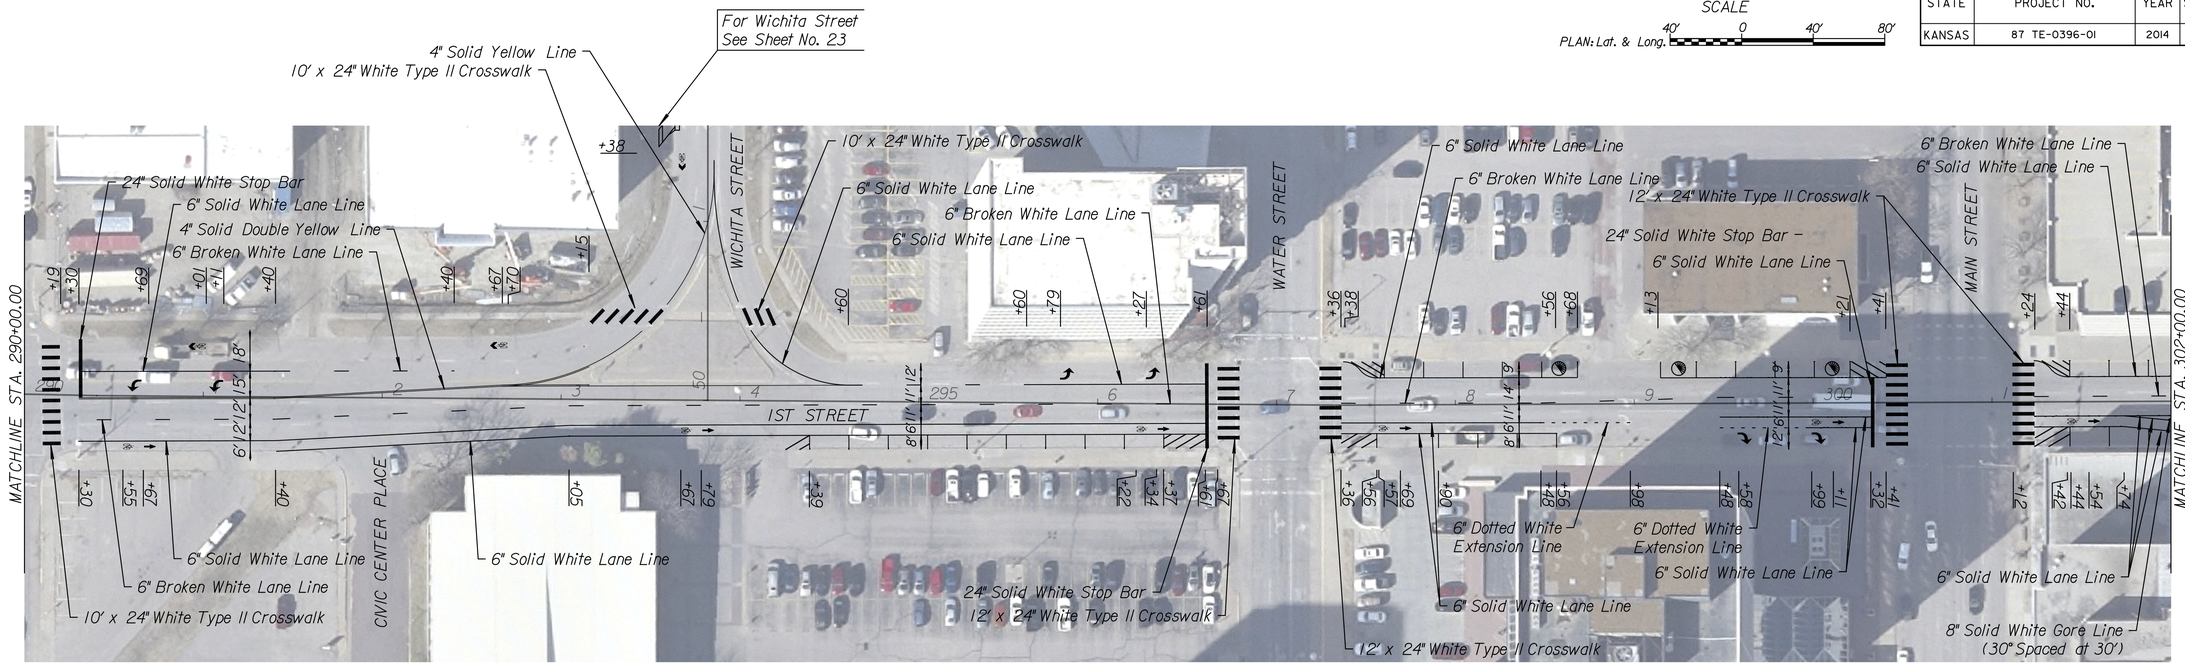


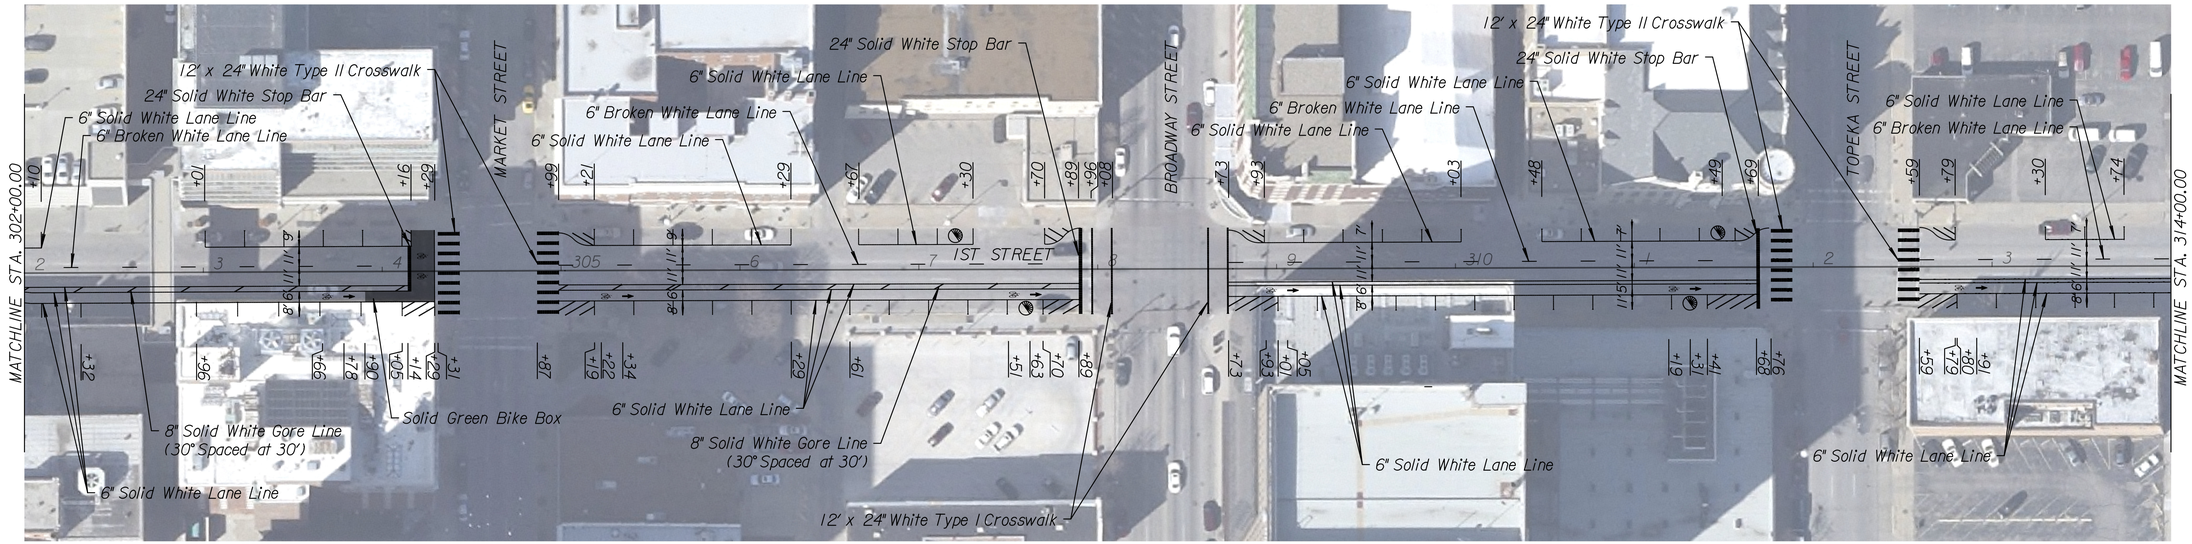


– Width = 20.0', for Parking Space Details See Sheet No. 57

CITY OF WICHITA, KANSAS
IST STREET
PLAN SHEET
STA. 290+00.00 TO STA. 314+00.00

| DATE | BY | |
|---|---|---|
| | | REFERENCES NOTED |
| | | REFERENCES CHECKED |

Drawn By : ROAD
Plotted : 8/14/2014
File : G:\WI13\0014\Road\C-PMK-S01-109.dgn