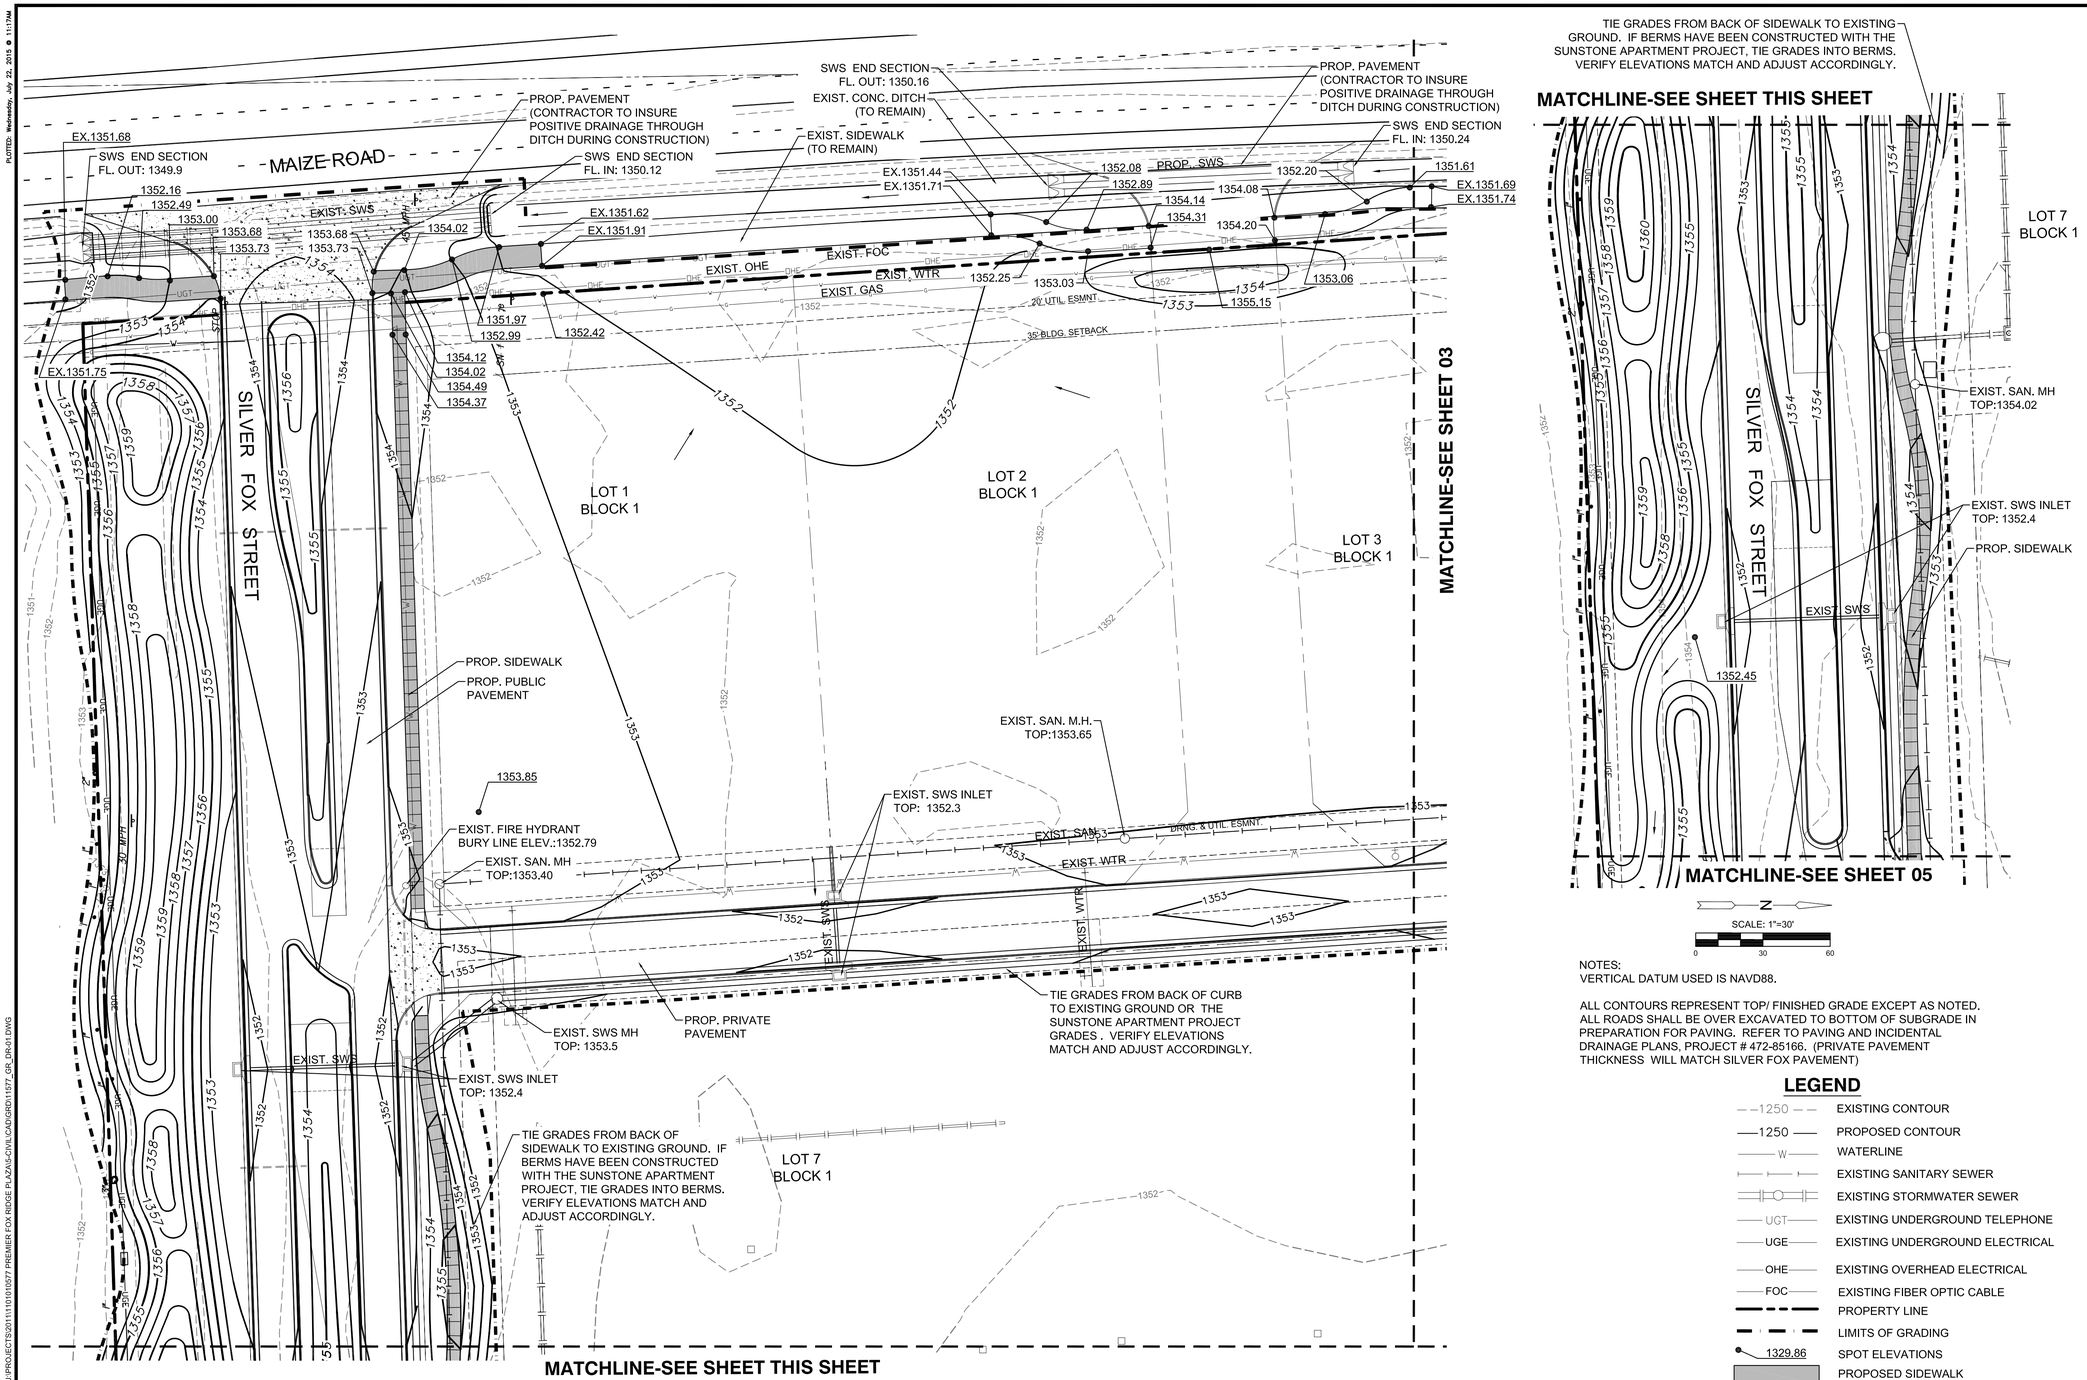

NOTES:
VERTICAL DATUM USED IS NAVD88.

ALL CONTOURS REPRESENT TOP/ FINISHED GRADE EXCEPT AS NOTED. ALL ROADS SHALL BE OVER EXCAVATED TO BOTTOM OF SUBGRADE IN PREPARATION FOR PAVING. REFER TO PAVING AND INCIDENTAL DRAINAGE PLANS, PROJECT # 472-85166. (PRIVATE PAVEMENT THICKNESS WILL MATCH SILVER FOX PAVEMENT)

LEGEND

1250	EXISTING CONTOUR
1250	PROPOSED CONTOUR
W	WATERLINE
	EXISTING SANITARY SEWER
	EXISTING STORMWATER SEWER
UGT	EXISTING UNDERGROUND TELEPHONE
UGE	EXISTING UNDERGROUND ELECTRICAL
OHE	EXISTING OVERHEAD ELECTRICAL
FOC	EXISTING FIBER OPTIC CABLE
	PROPERTY LINE
	LIMITS OF GRADING
1329.86	SPOT ELEVATIONS
	PROPOSED SIDEWALK

MKEC
Wichita, KS • 316-684-9600

STORMWATER DRAIN #394 FOR

FOX RIDGE PLAZA ADDITION

©2015
MKEC Engineering
All Rights Reserved
www.mkec.com
These drawings and their contents, including, but not limited to, all concepts, designs, & ideas are the exclusive property of MKEC Engineering (MKEC), and may not be used or reproduced in any way without the express consent of MKEC.

GRADING PLAN 2

PROJECT NO.	468-84953
DATE	JULY 2015
SCALE	1"=30'

DESIGNED	DRAWN	CHECKED
MLP	MLP	GJA

NO.	REVISION	DATE

SHEET NO.
04 OF 21

PLOTTED: Wednesday, July 22, 2015 @ 11:17AM
J:\PROJECTS\2011\110110\1577 PREMIER FOX RIDGE PLAZA\6-CIVIL\CAD\GRD\11577_GR_DR-01.DWG