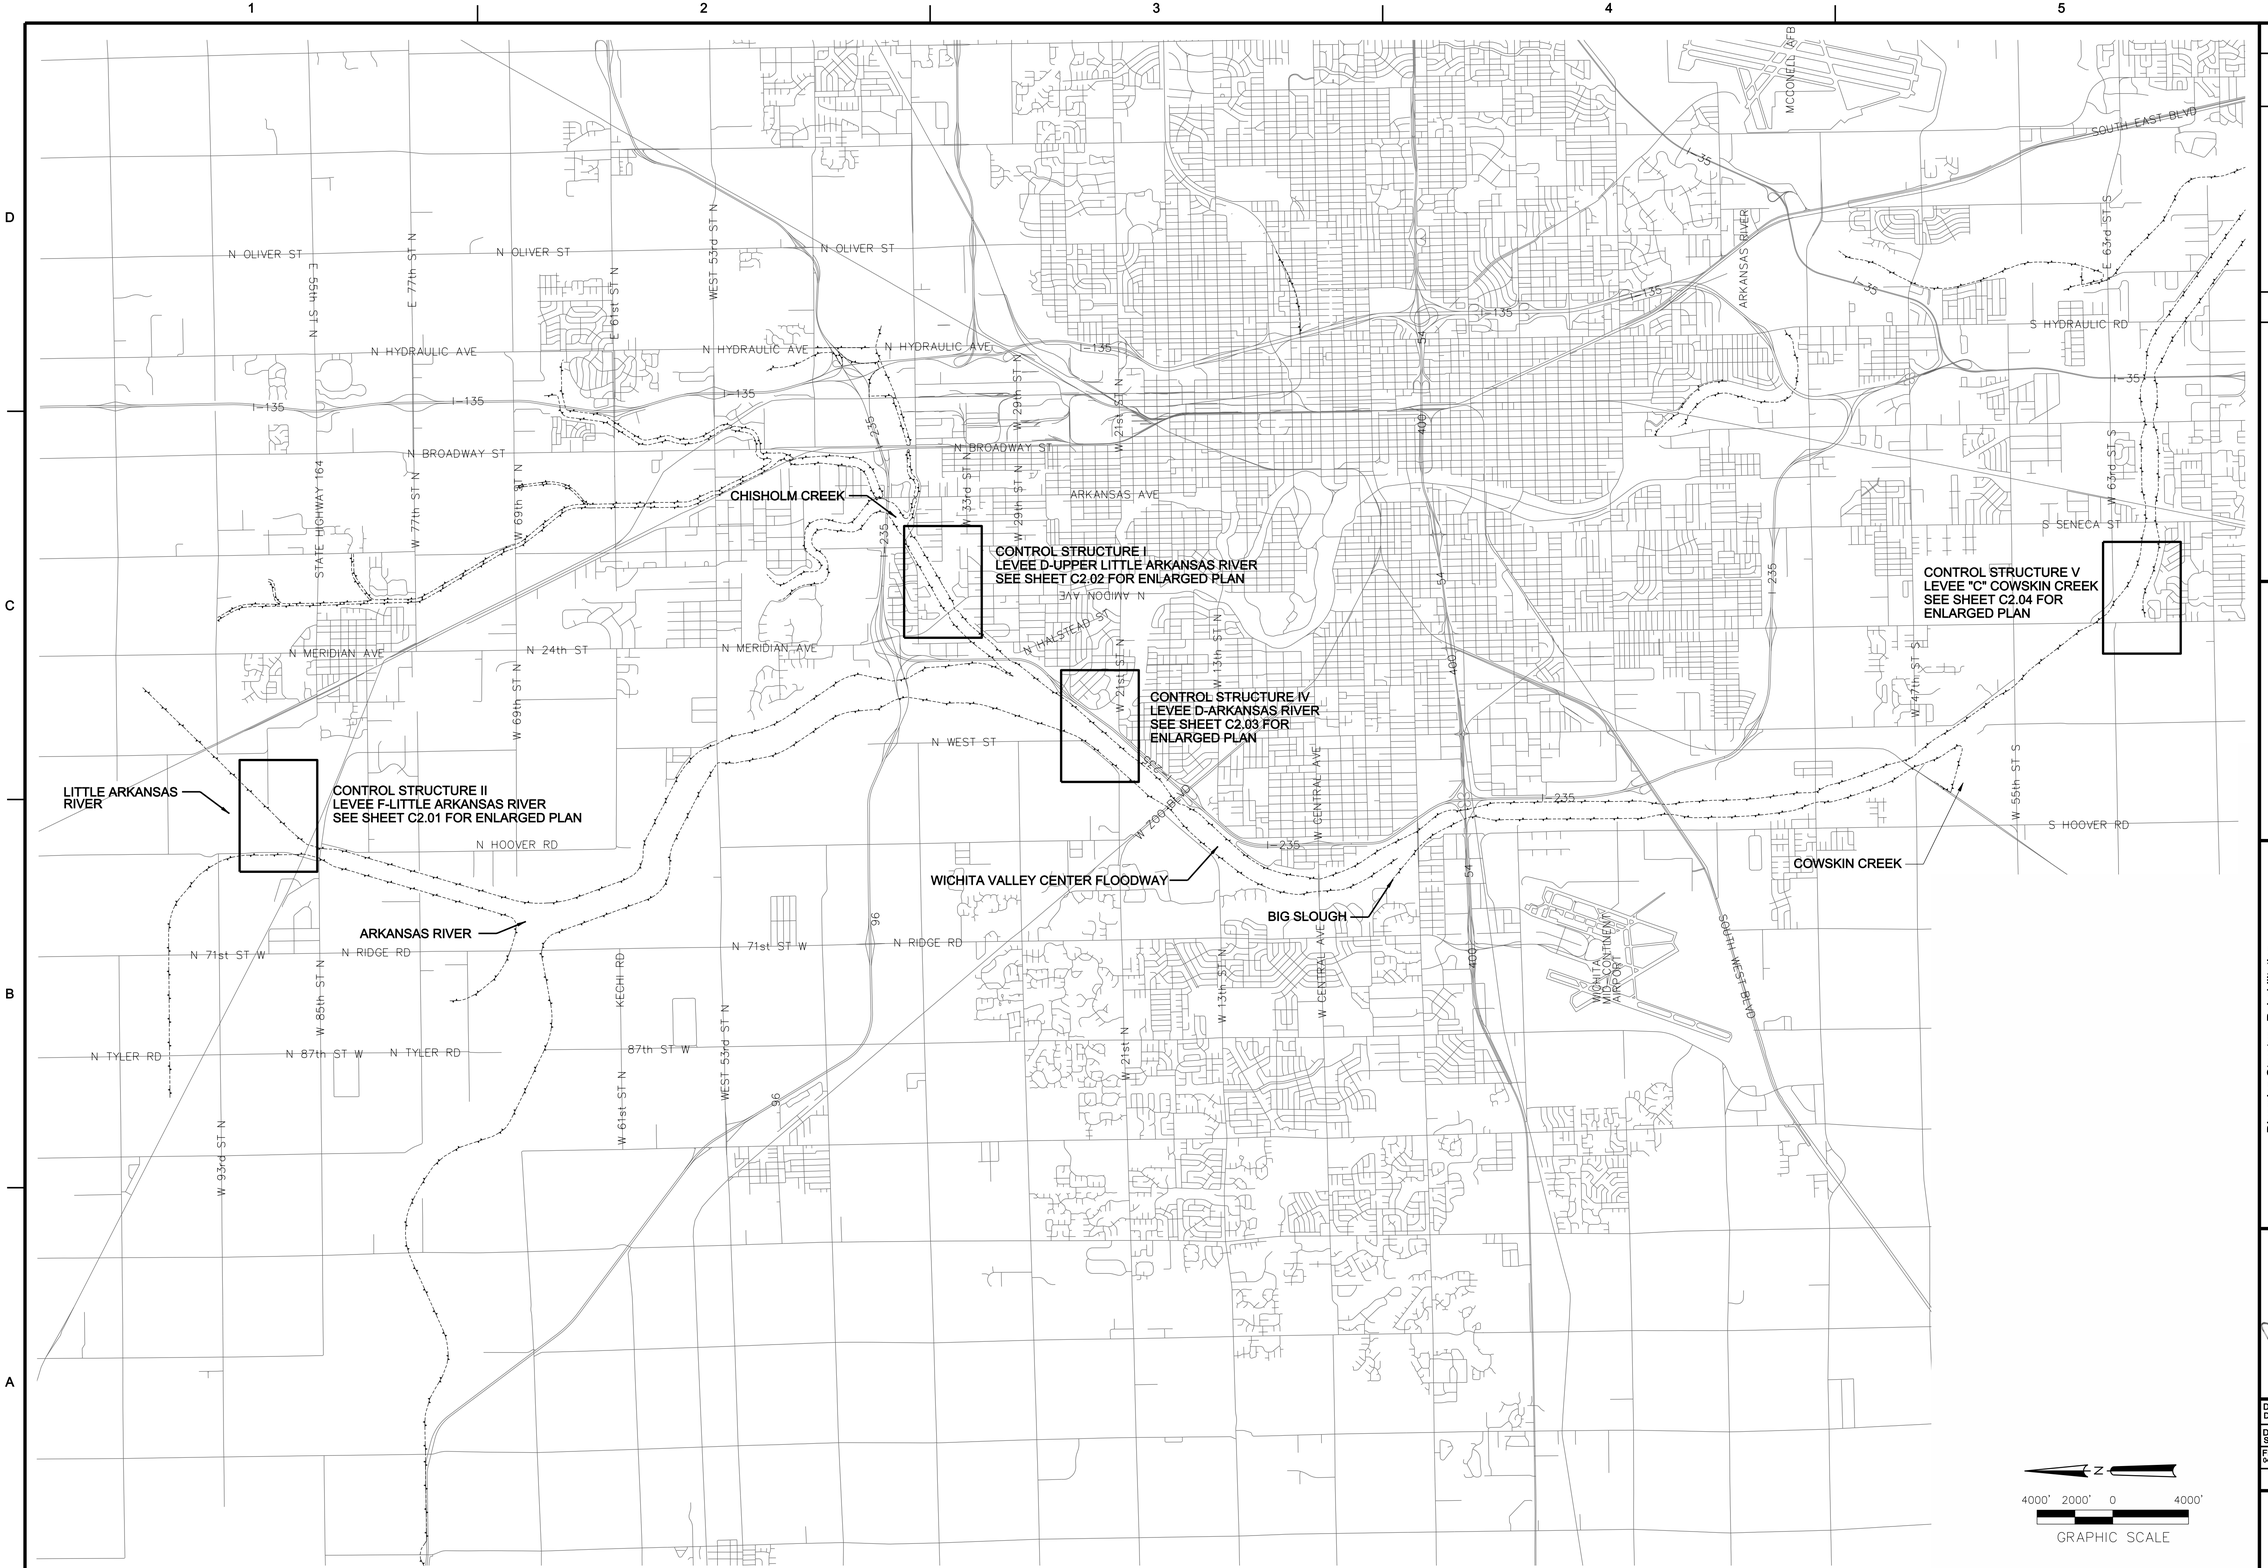

MARK	DESCRIPTION	DATE	APPR.

amec
AMEC Environment & Infrastructure, Inc.
1129 SW Wanamaker
Topeka, Kansas 66604
Phone: (785) 272-6630
Fax: (785) 272-6878

CITY OF WICHITA

Diversion Structure Rehabilitation
Improvements For the
WICHITA-VALLEY CENTER LOCAL FLOOD PROTECTION PROJECT
WICHITA, KANSAS

PREPARED FOR
THE CITY OF WICHITA, KANSAS
455 N. Main
Wichita, KS 67202

DON W. DOTSON
LICENSED
19964
KANSAS
PROFESSIONAL ENGINEER

DESIGNED BY: DON DOTSON, P.E.		DATE: 2012/JAN/16
DWN BY: Staff	CKD BY: CJR	APP BY: LJS
FILE NAME: 04_KEY PLAN.dgn		
AMEC PROJ. NO. 5-6150-0001		

KEY PLAN

C-1.01

SHEET 4 OF 17