SECTION A-A

SECTION B-B

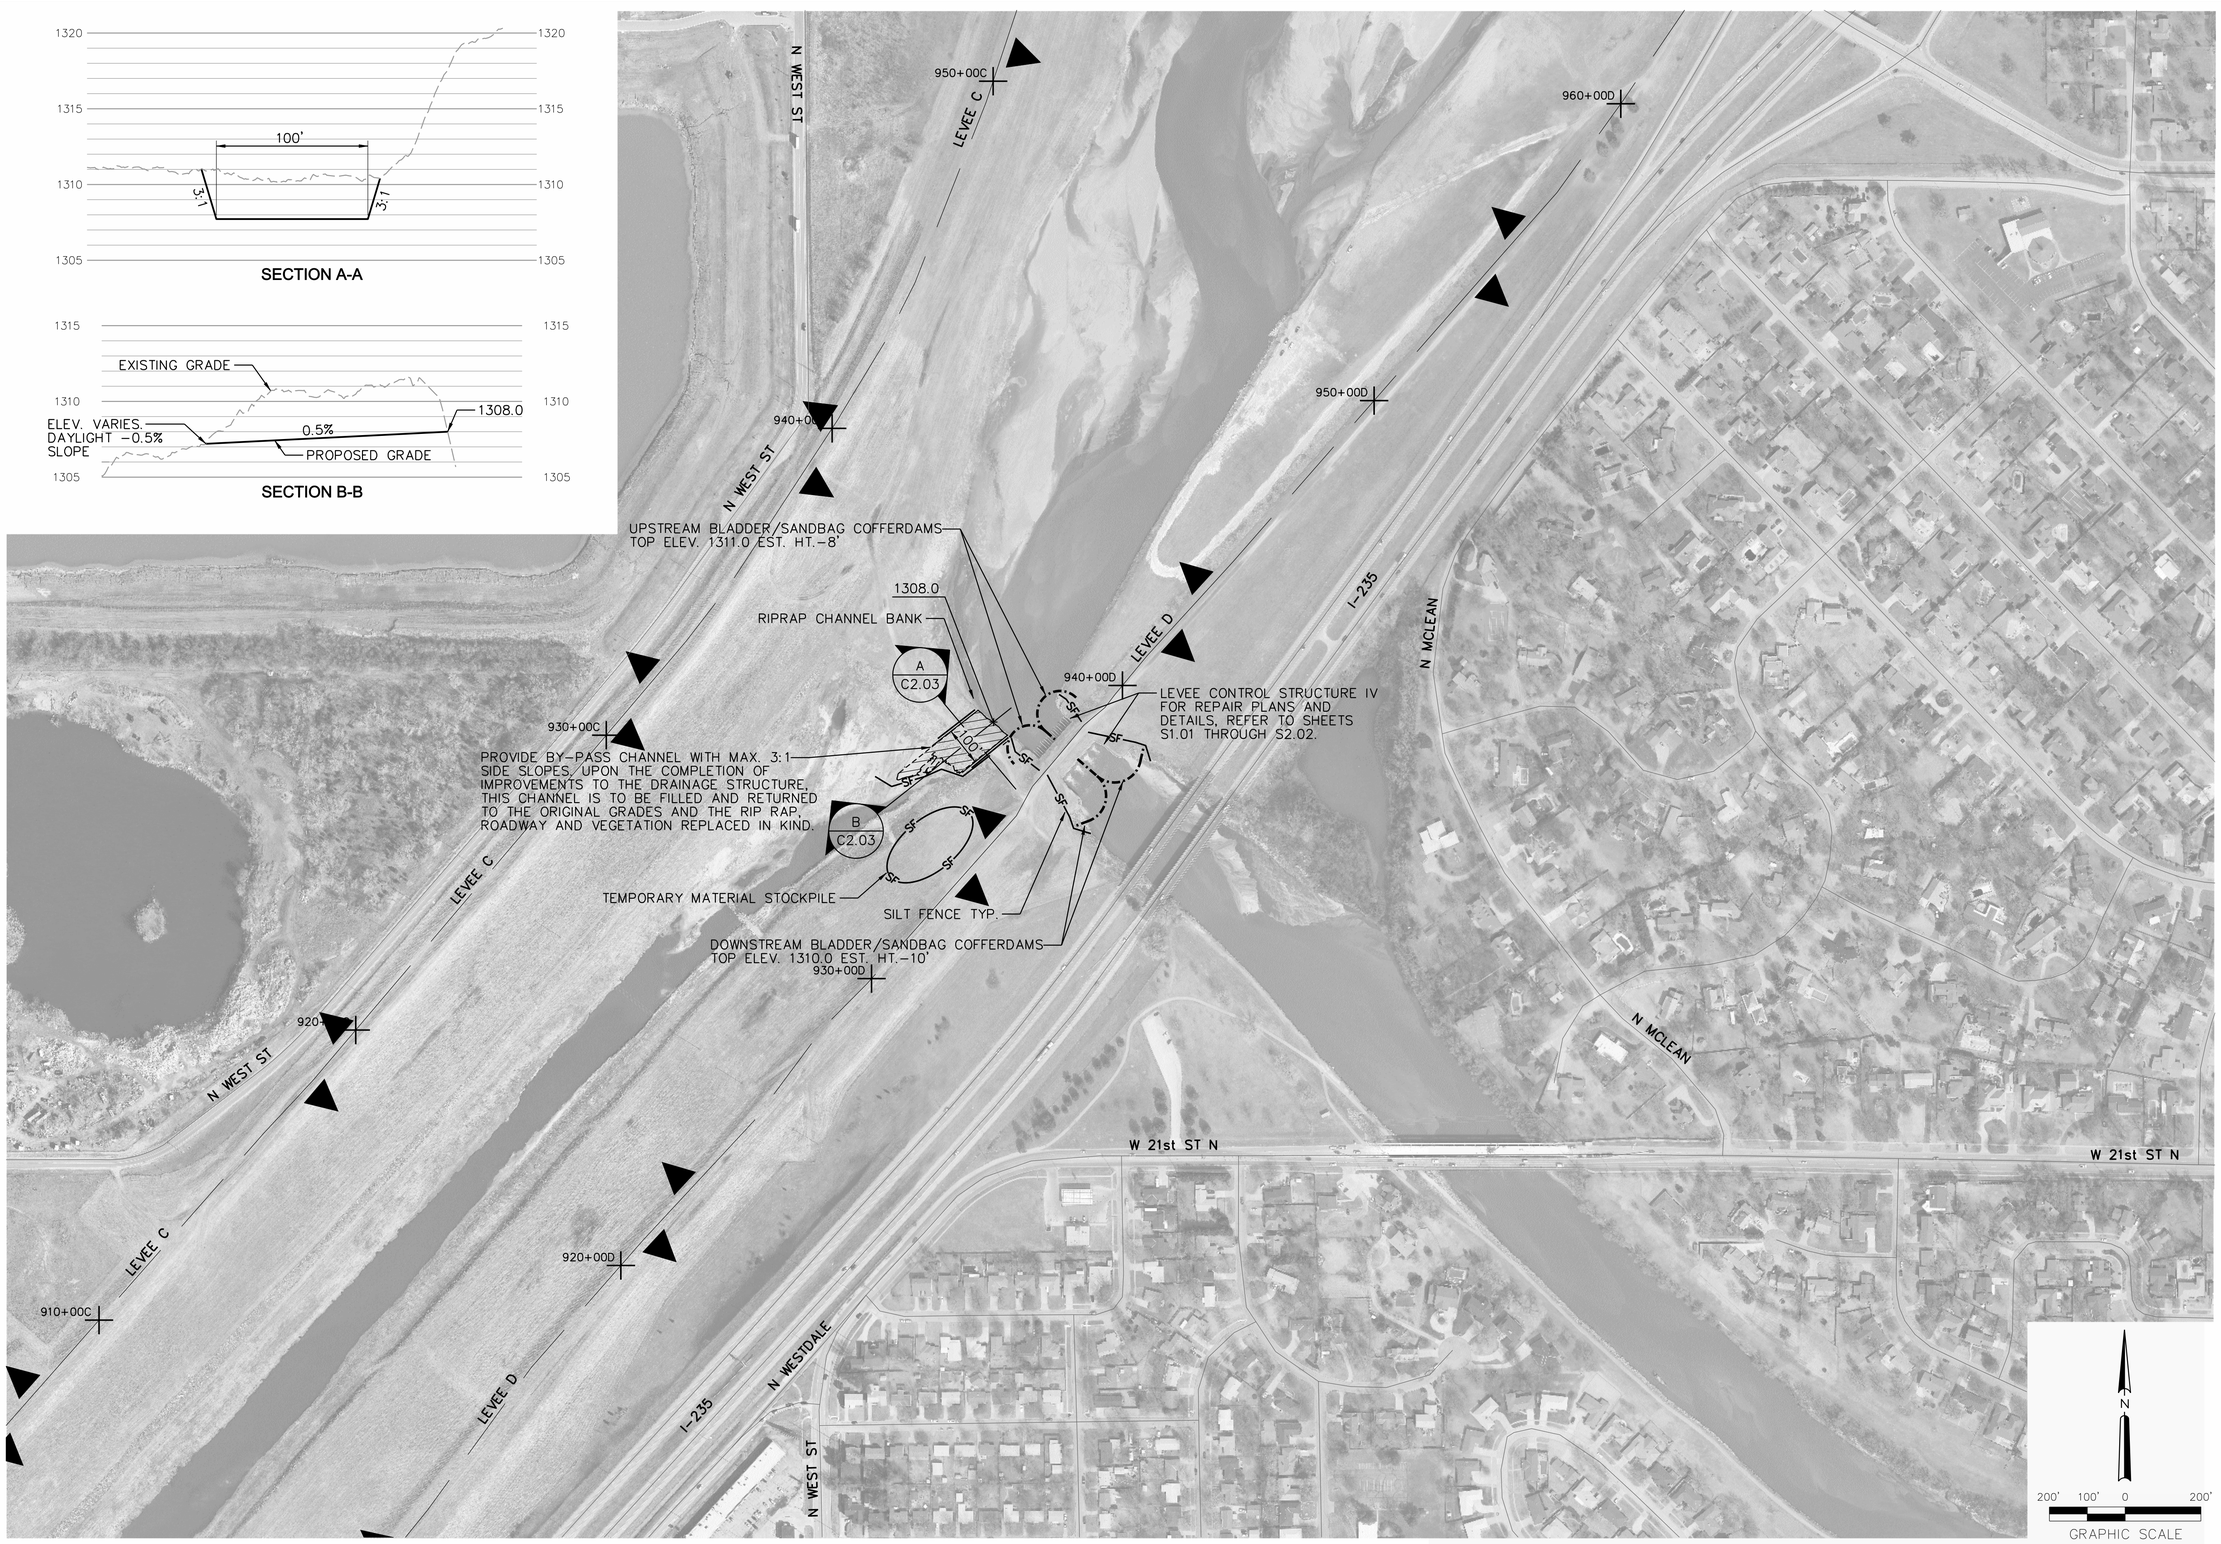

MARK	DESCRIPTION	DATE	APPR.

amec
AMEC Environment & Infrastructure, Inc.
1129 SW Wanamaker
Topeka, Kansas 66604
Phone: (785) 272-4630
Fax: (785) 272-4678

CITY OF WICHITA

Diversion Structure Rehabilitation
Improvements For the
WICHITA-VALLEY CENTER LOCAL FLOOD PROTECTION PROJECT
WICHITA, KANSAS

PREPARED FOR
THE CITY OF WICHITA, KANSAS
455 N. Main
Wichita, KS 67202

DON W. DOTSON LICENSED 19964 KANSAS PROFESSIONAL ENGINEER
12/31/12

DESIGNED BY: DON DOTSON, P.E.		DATE: 2012/JAN/16
DWN BY: Staff	CKD BY: CJR	APP BY: LJS
FILE NAME: 07_SITE PLAN LEVEE D ARKANSAS.dgn		

AMEC PROJ. NO. 5-6150-0001

SITE PLAN LEVEE D
ARKANSAS

C-2.03

SHEET 7 OF 17