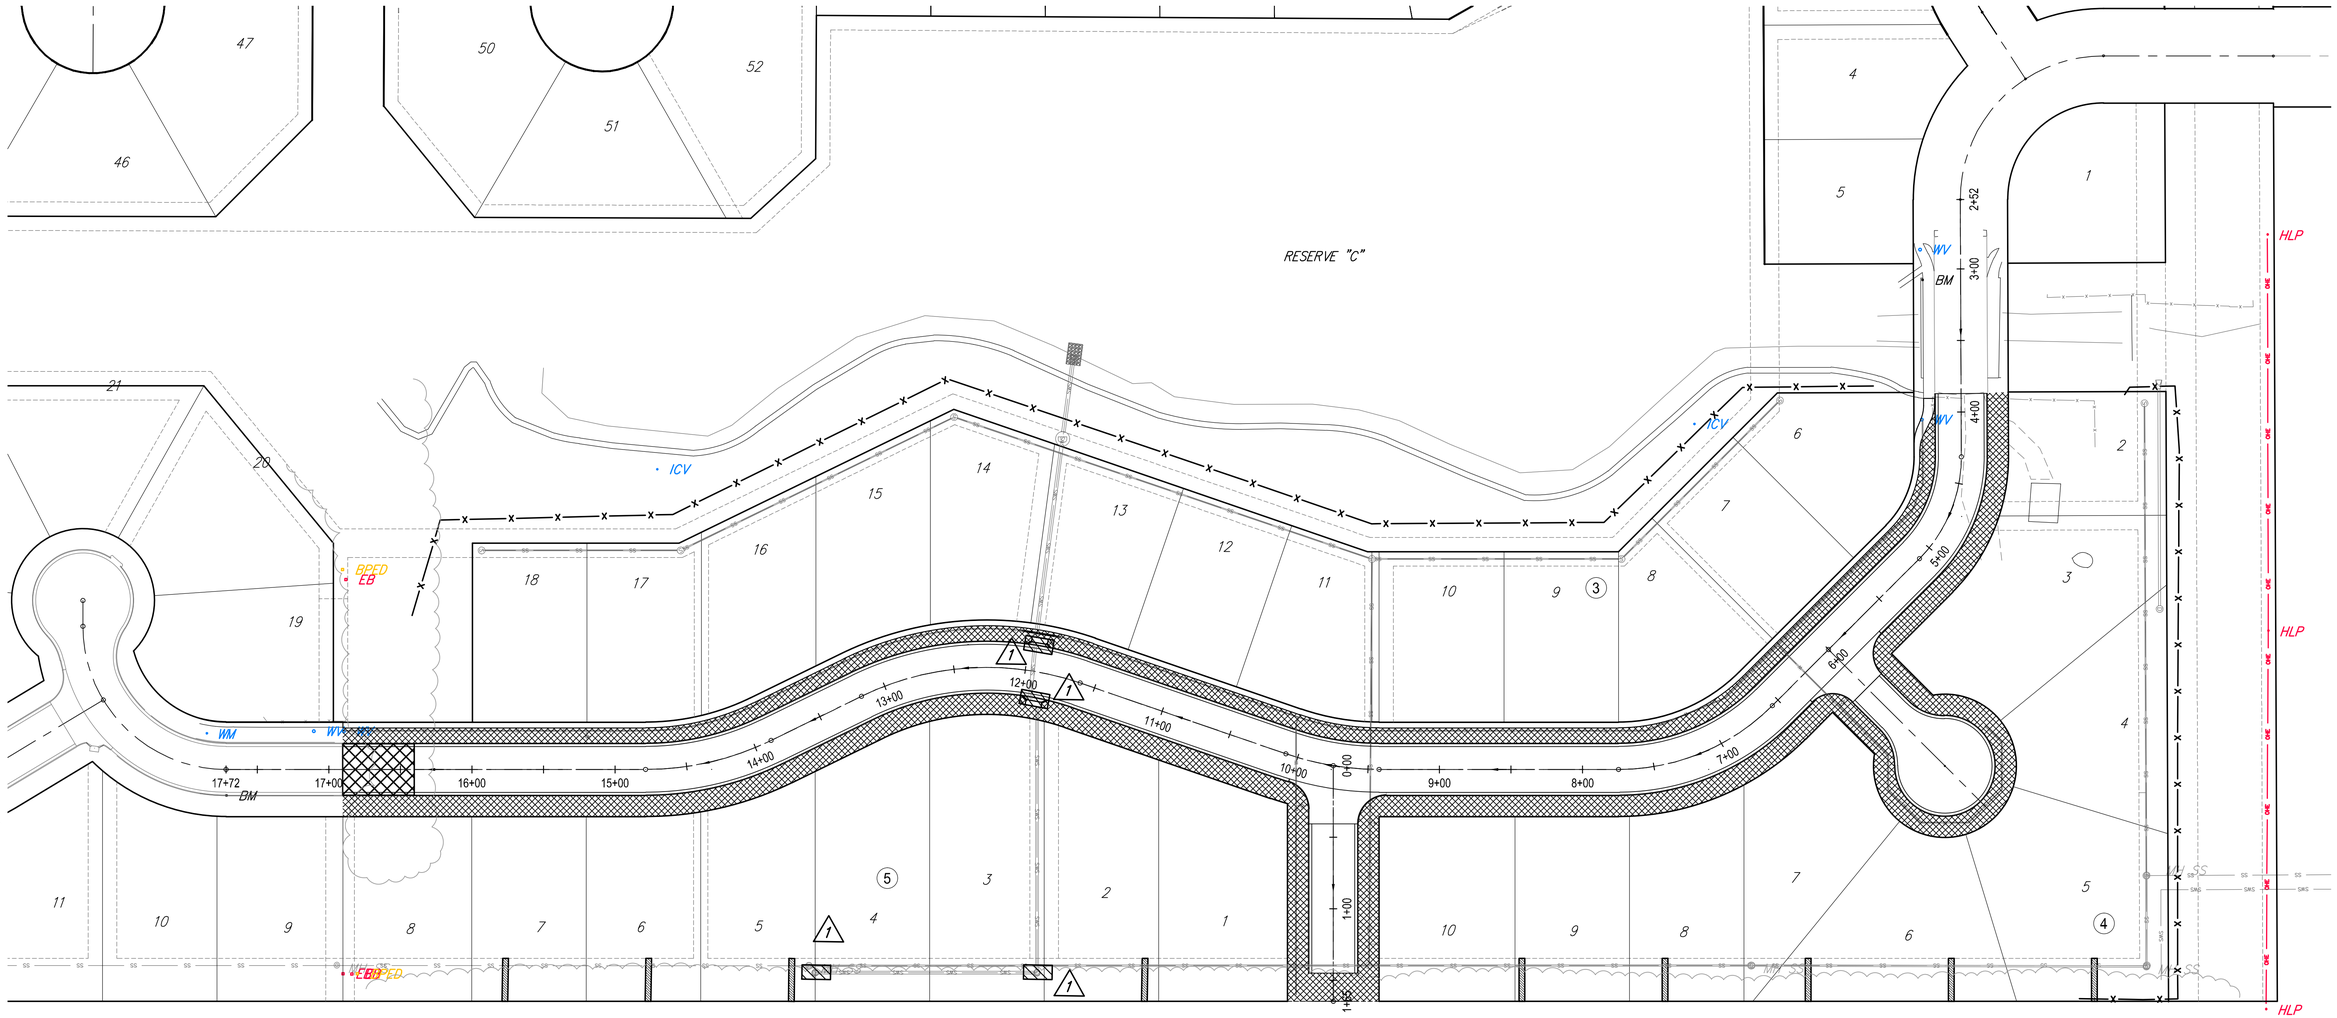

PROJECT QUANTITIES

—x——x— MAINTAIN Silt Fence (1674 L.F.)

MAINTAIN Linear Sediment Barrier (270 L.F.)

MAINTAIN Construction Entrance

INSTALL Erosion Blanket (4464 S.Y.)

1 INSTALL Inlet Protection (4 each)

50' 0 25' 50'

Brentwood South Addition
Erosion Control Plan

SEAL

RUGGLES & BOHM

ENGINEERING | SURVEYING | LANDSCAPE ARCHITECTURE | GOVERNMENT

924 NORTH MAIN WICHITA, KANSAS 67203 P (316) 264-8008 F (316) 264-4621
WWW.RBKANSAS.COM

PROJECT NUMBER	RB JOB NO.	DWG. SCALE
472-85218	4532E	...

DRAWING FILE
4532E Brentwood South Ph 5 - Base [Erosion Control Plan]

DATE .
DESIGN EJG
DRAWN DS
REVIEW .
SHEET 20 OF 39

(c) Copyright 2015, Ruggles & Bohm, P.A.

F:\Projects\Projects 4500-4599\4532E (Brentwood South Addition Ph 5 Engineering)\4532E Brentwood South Ph 5 - Base.dwg