FHWA REG NO.	STATE	PROJECT NO.	YEAR	SHEET NO	TOTAL SHEETS
7	KANSAS	87N-0116-01	1999	7	110

	BY	DATE
REFERENCES NOTED		
REFERENCES CHECKED		

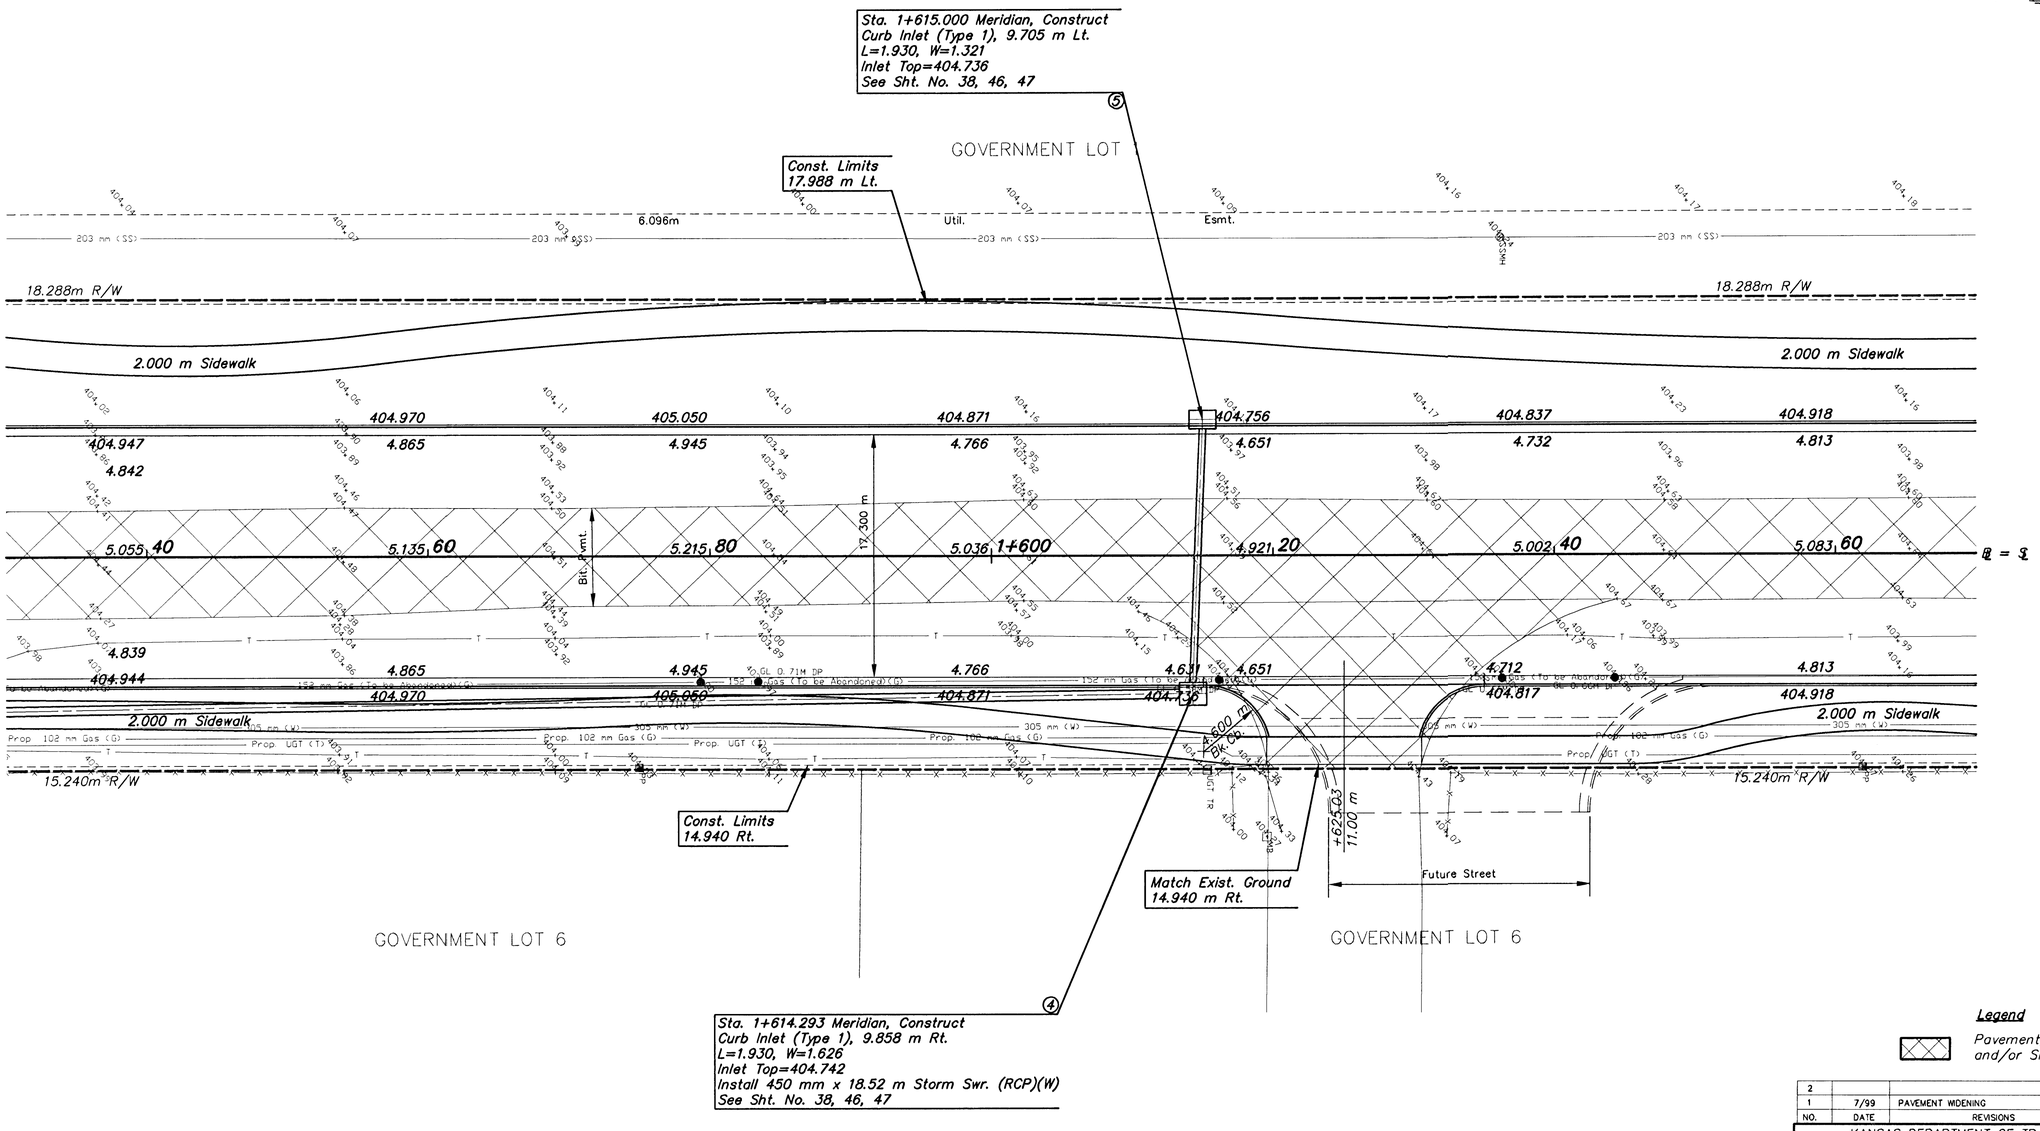

Legend

Pavement, Median, Driveway and/or Sidewalk Removal

UTILITY OWNERS

CATV – Multimedia Cablevision (316)262-4270
G – Kansas Gas Service (316)832-3168
E – KGE (316)261-6944
SS – City of Wichita Water & Sewer Dept. (316)268-4908
SWS – City of Wichita Water & Sewer Dept. (316)268-4908
T – Southwestern Bell Telephone Co. 1-800-734-7590
W – City of Wichita Water & Sewer Dept. (316)268-4908

NO.	DATE	REVISIONS	BY	APP'D
2				
1	7/99	PAVEMENT WIDENING	WNJ	DCH

KANSAS DEPARTMENT OF TRANSPORTATION

MERIDIAN AVE.
STA. 1+530 TO STA. 1+670

PROJ. NO. 87N-0116-01 SEDGWICK COUNTY

MID-KANSAS ENGINEERING CONSULTANTS, INC.
WICHITA, KANSAS

DESIGNED BY:	GJA	CHECKED BY:	GJA
DRAWN BY:	WNJ	DATE: DEC. 1998	SHEET 7 OF 110

K:\CIVIL\97043\REVISION\PAV\97043_E3.DWG Fri Aug 06 13:34:14 1999

G:\CIVIL\97043\PAV\97043_3.DWG