FHWA REG NO.	STATE	PROJECT NO.	YEAR	SHEET NO	TOTAL SHEETS
7	KANSAS	87N-0116-01	1999	9	110

DATE	BY	
		REFERENCES NOTED
		REFERENCES CHECKED

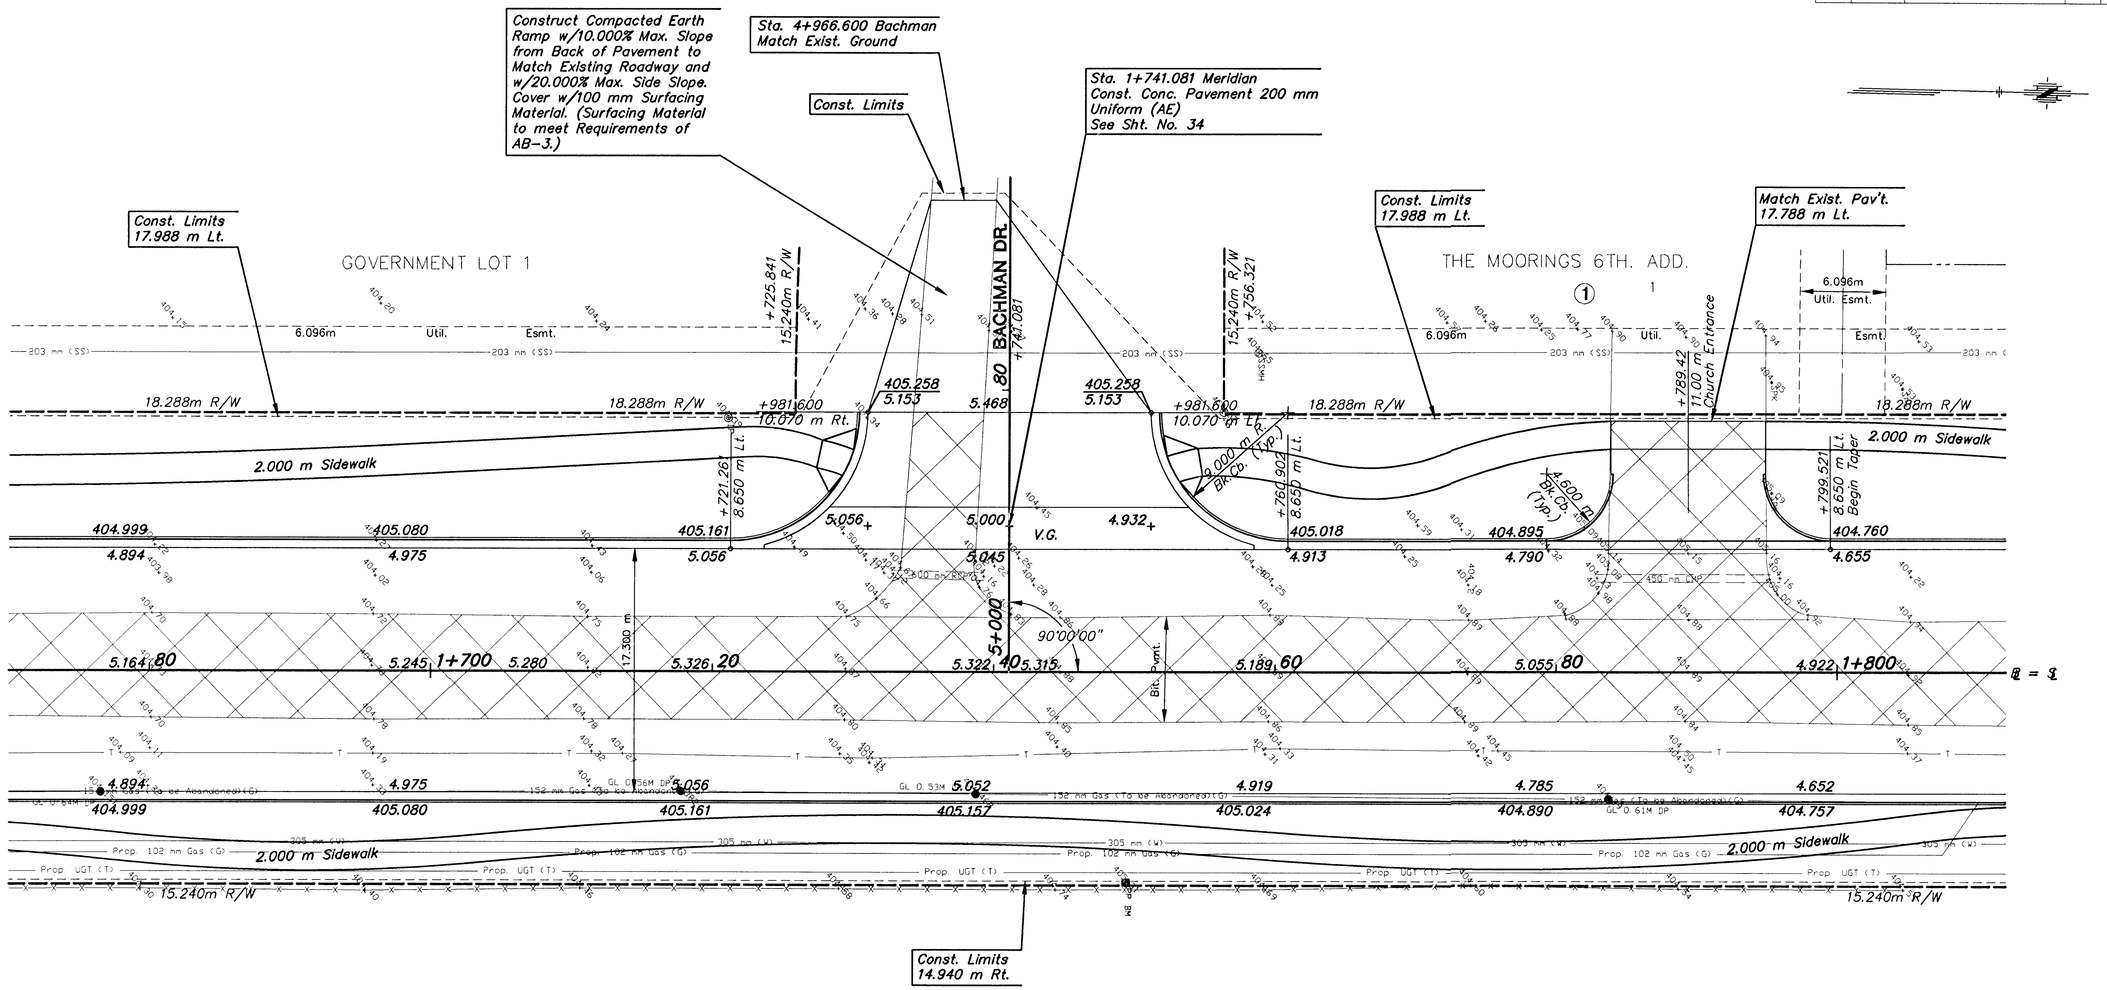

BM #2 RR spike in w. face of Power Pole
Sta. 1+749.40
15.04 m Rt. Elev.=405.311

UTILITY OWNERS

CATV – Multimedia Cablevision (316)262-4270
G – Kansas Gas Service (316)832-3168
E – KGE (316)261-6944
SS – City of Wichita Water & Sewer Dept. (316)268-4908
SWS – City of Wichita Water & Sewer Dept. (316)268-4908
T – Southwestern Bell Telephone Co. 1-800-734-7590
W – City of Wichita Water & Sewer Dept. (316)268-4908

Legend

Pavement, Median, Driveway and/or Sidewalk Removal

NO.	DATE	REVISIONS	BY	APP'D
2				
1	7/99	PAVEMENT WIDENING	WNJ	DCH

KANSAS DEPARTMENT OF TRANSPORTATION

MERIDIAN AVE.
STA. 1+670 TO STA. 1+810

PROJ. NO. 87N-0116-01 SEDGWICK COUNTY

MID-KANSAS ENGINEERING CONSULTANTS, INC.
WICHITA, KANSAS

DESIGNED BY:	GJA	CHECKED BY:	GJA	
DRAWN BY:	WNJ	DATE: DEC. 1998	SHEET 9	OF 110

K:\CIVIL\97043\REVISION\PAVI\97043_E4.DWG Fri Aug 06 13:35:01 1999

D:\CIVIL\97043\PAVE\97043_E4.DWG