FHWA REG NO.	STATE	PROJECT NO.	YEAR	SHEET NO.	TOTAL SHEETS
7	KANSAS	87N-0116-01	1999	14	110

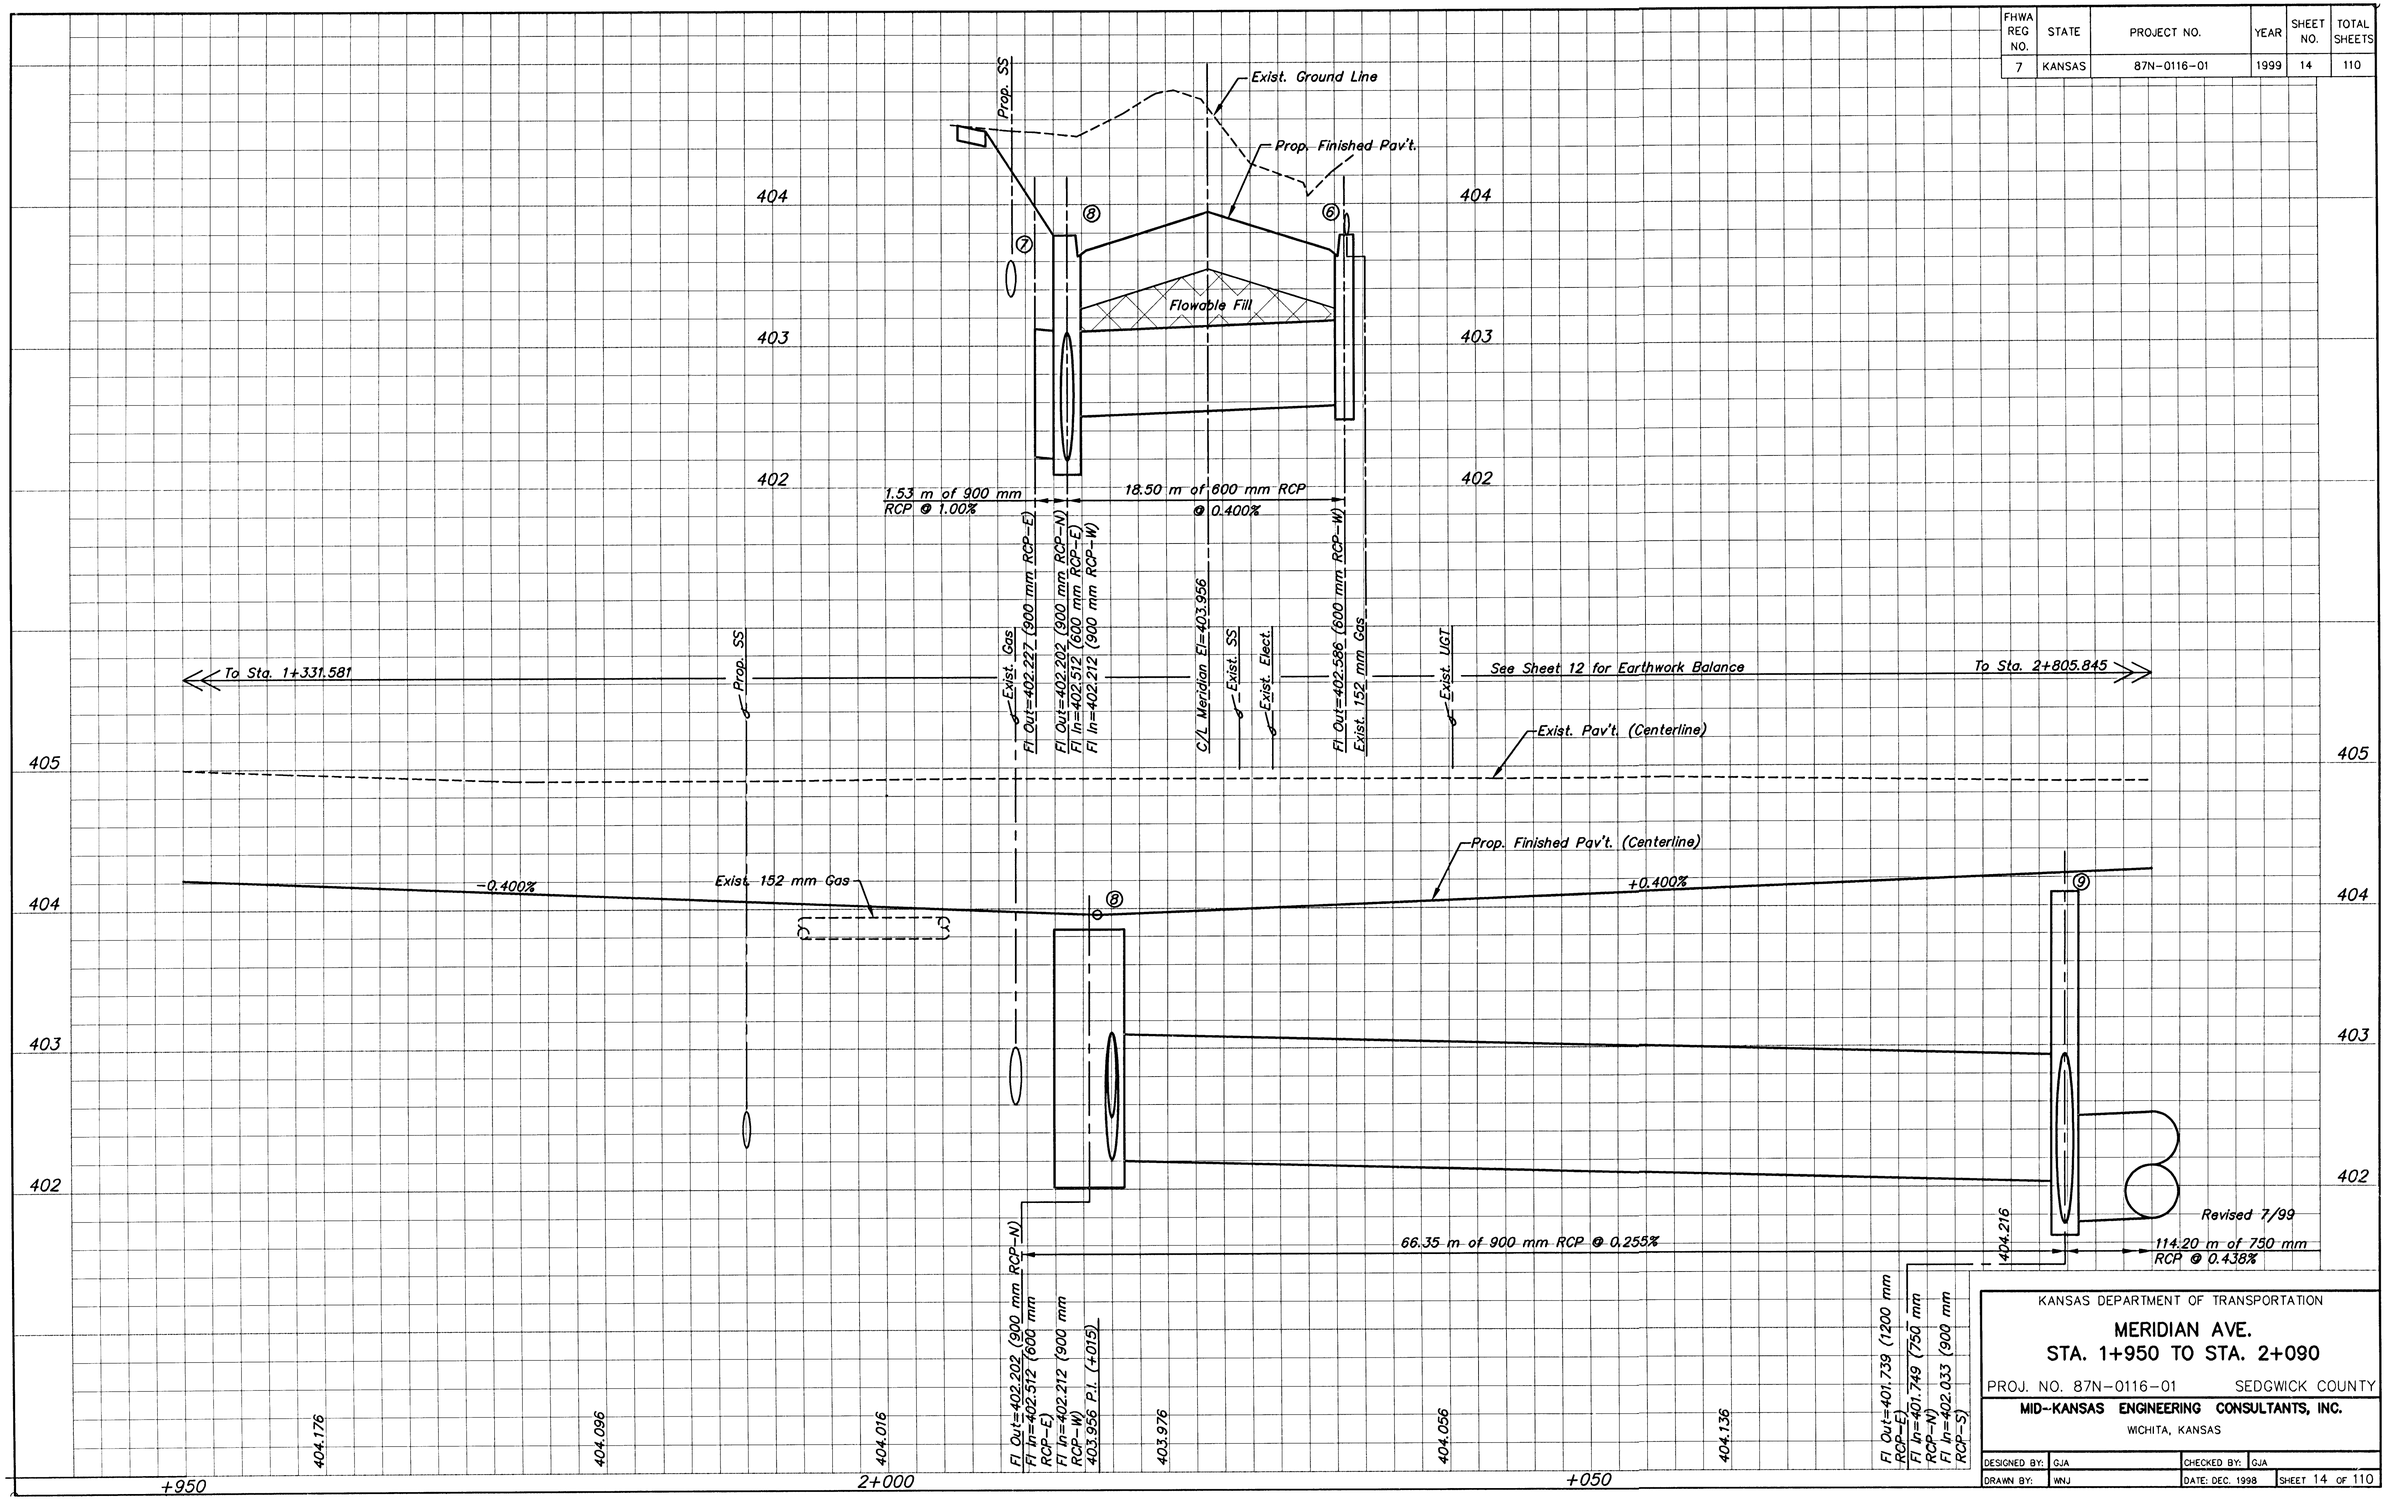

KANSAS DEPARTMENT OF TRANSPORTATION

MERIDIAN AVE.

STA. 1+950 TO STA. 2+090

PROJ. NO. 87N-0116-01 SEDGWICK COUNTY

MID-KANSAS ENGINEERING CONSULTANTS, INC.

WICHITA, KANSAS

DESIGNED BY:	GJA	CHECKED BY:	GJA
DRAWN BY:	WNJ	DATE: DEC. 1998	SHEET 14 OF 110

K:\CIVIL\97043\REVISION\PROF\7043PRG.DWG Mon Aug 02 11:33:38 1999