FHWA REG NO.	STATE	PROJECT NO.	YEAR	SHEET NO.	TOTAL SHEETS
7	KANSAS	87N-0116-01	1999	30	110

DATE	BY
REFERENCES NOTED	
REFERENCES CHECKED	

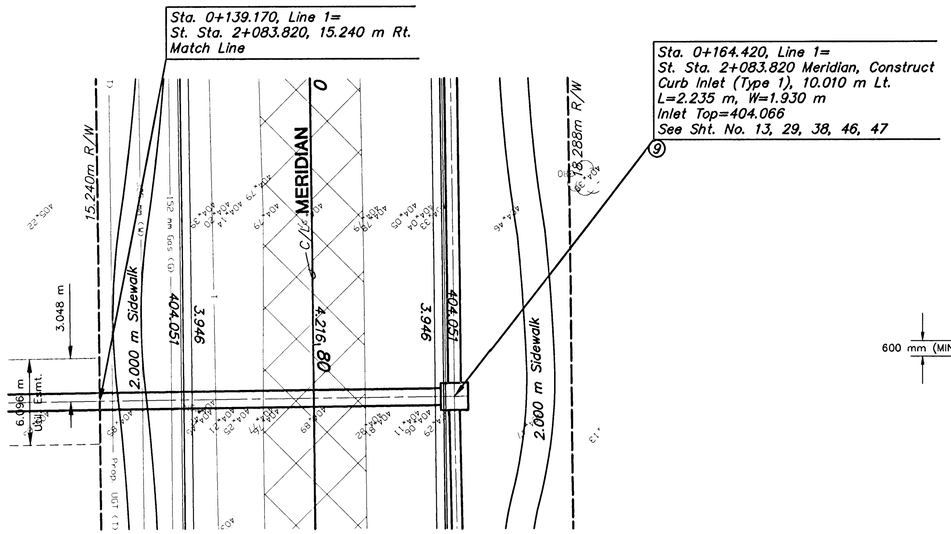

PLAN - LINE 1

SCALE: 1 : 200

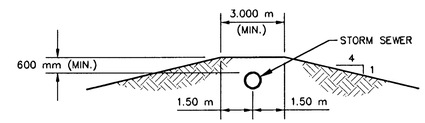

PROTECTIVE FILL DETAIL

MINIMUM PROTECTIVE FILL SHALL BE PROVIDED IN ALL INSTANCES WHERE COVER OVER THE PROP. STORM SEWER LINE IS LESS THAN 600 mm. COST SHALL BE SUBSIDIARY TO "1200 mm STORM SEWER (R.C.P.)".

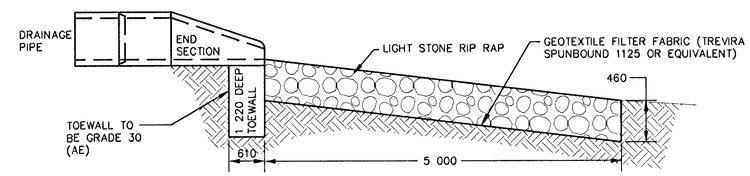

TOE WALL DETAIL

TOE WALL SHALL BE SUBSIDIARY TO "1200 mm STORM SEWER (R.C.P.)".

Revised 7/99

PROFILE - LINE 1

HORIZONTAL SCALE: 1 : 200
VERTICAL SCALE: 1 : 100

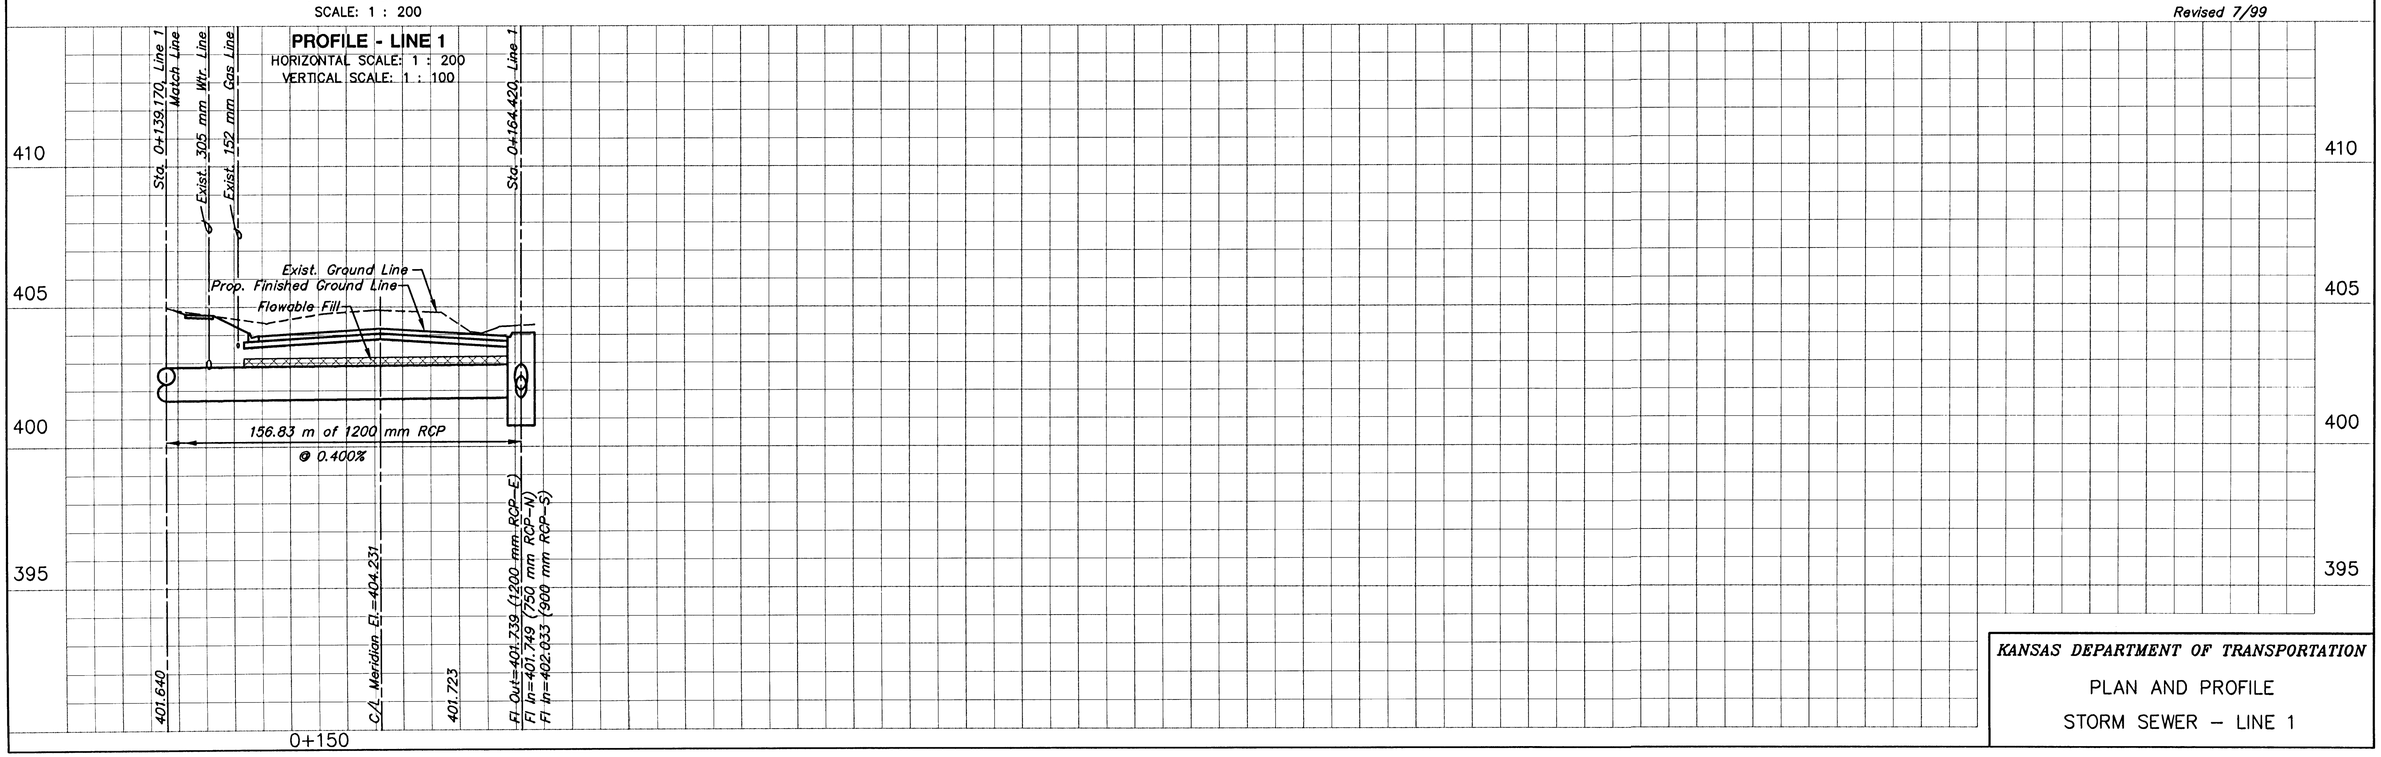

KANSAS DEPARTMENT OF TRANSPORTATION

PLAN AND PROFILE

STORM SEWER – LINE 1

K:\CIVIL\97043\REVISION\SW\97043_D3.DWG Mon Aug 02 11:35:56 1999