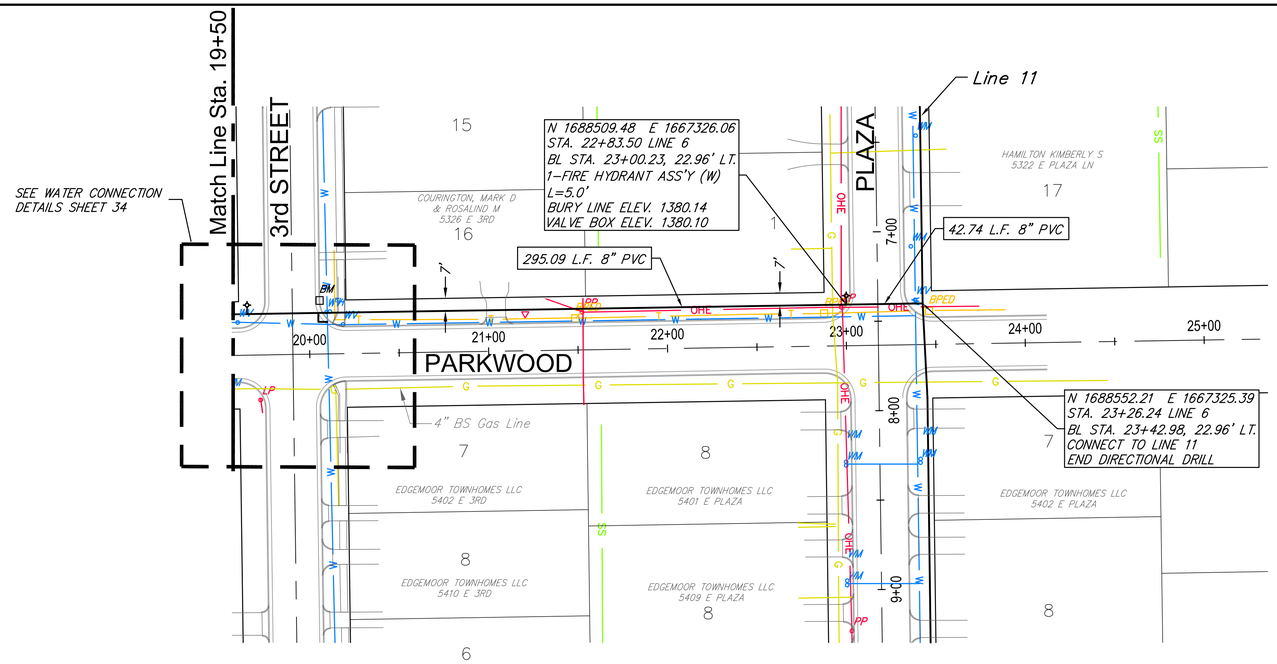

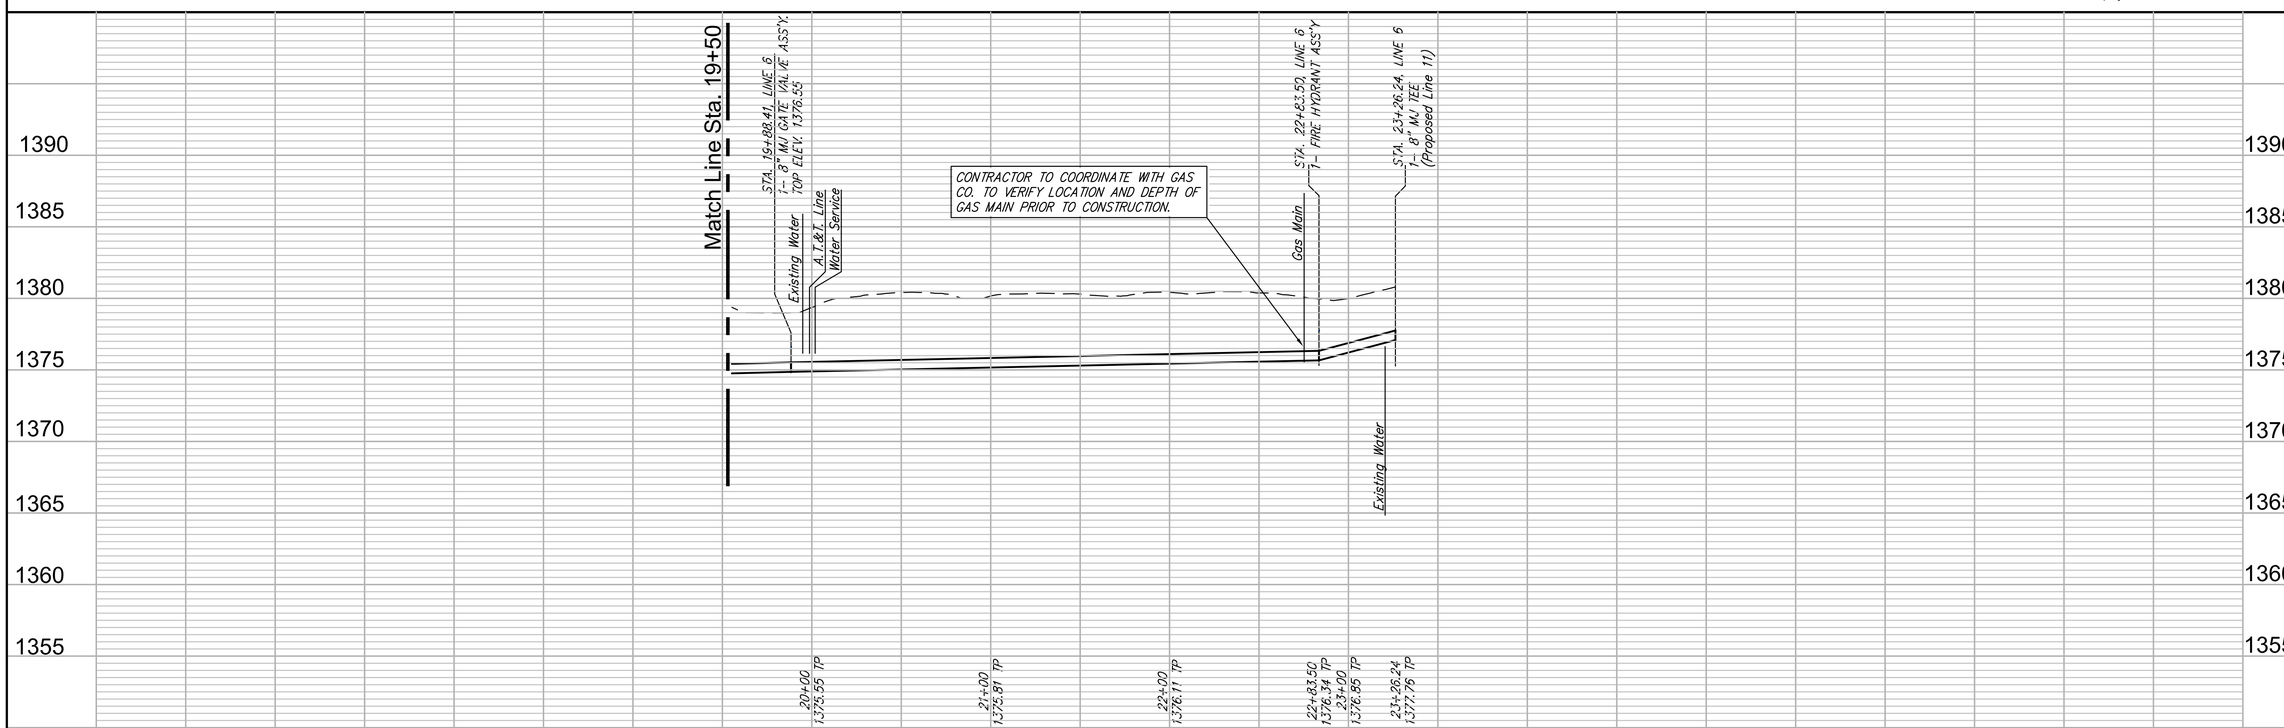

Existing Pavement, Curb and Gutter to be Removed and Replaced as necessary for construction. No additional pay shall be made for this work, Subsidiary to other pay items.

RUGGLES & BOHM

REVIEW 01/07/2015
DATE 09/29/2015
DESIGN RA / EJG
DRAWN RA / DRS
PROJECT NUMBER 448-90611
DRAWING FILE Plaza Engineering Base

WATER MAIN REPLACEMENT
PARKWOOD - LINE 6
Wichita, Kansas

RB JOB 4227W
SHEET 21 OF 40