REGION NO.	STATE	PROJECT NO.	FISCAL YEAR	SHEET NO.	TOTAL SHEETS
7	KANSAS	087 N-0593-01	2013	88	153

SCALE: 1" = 20'

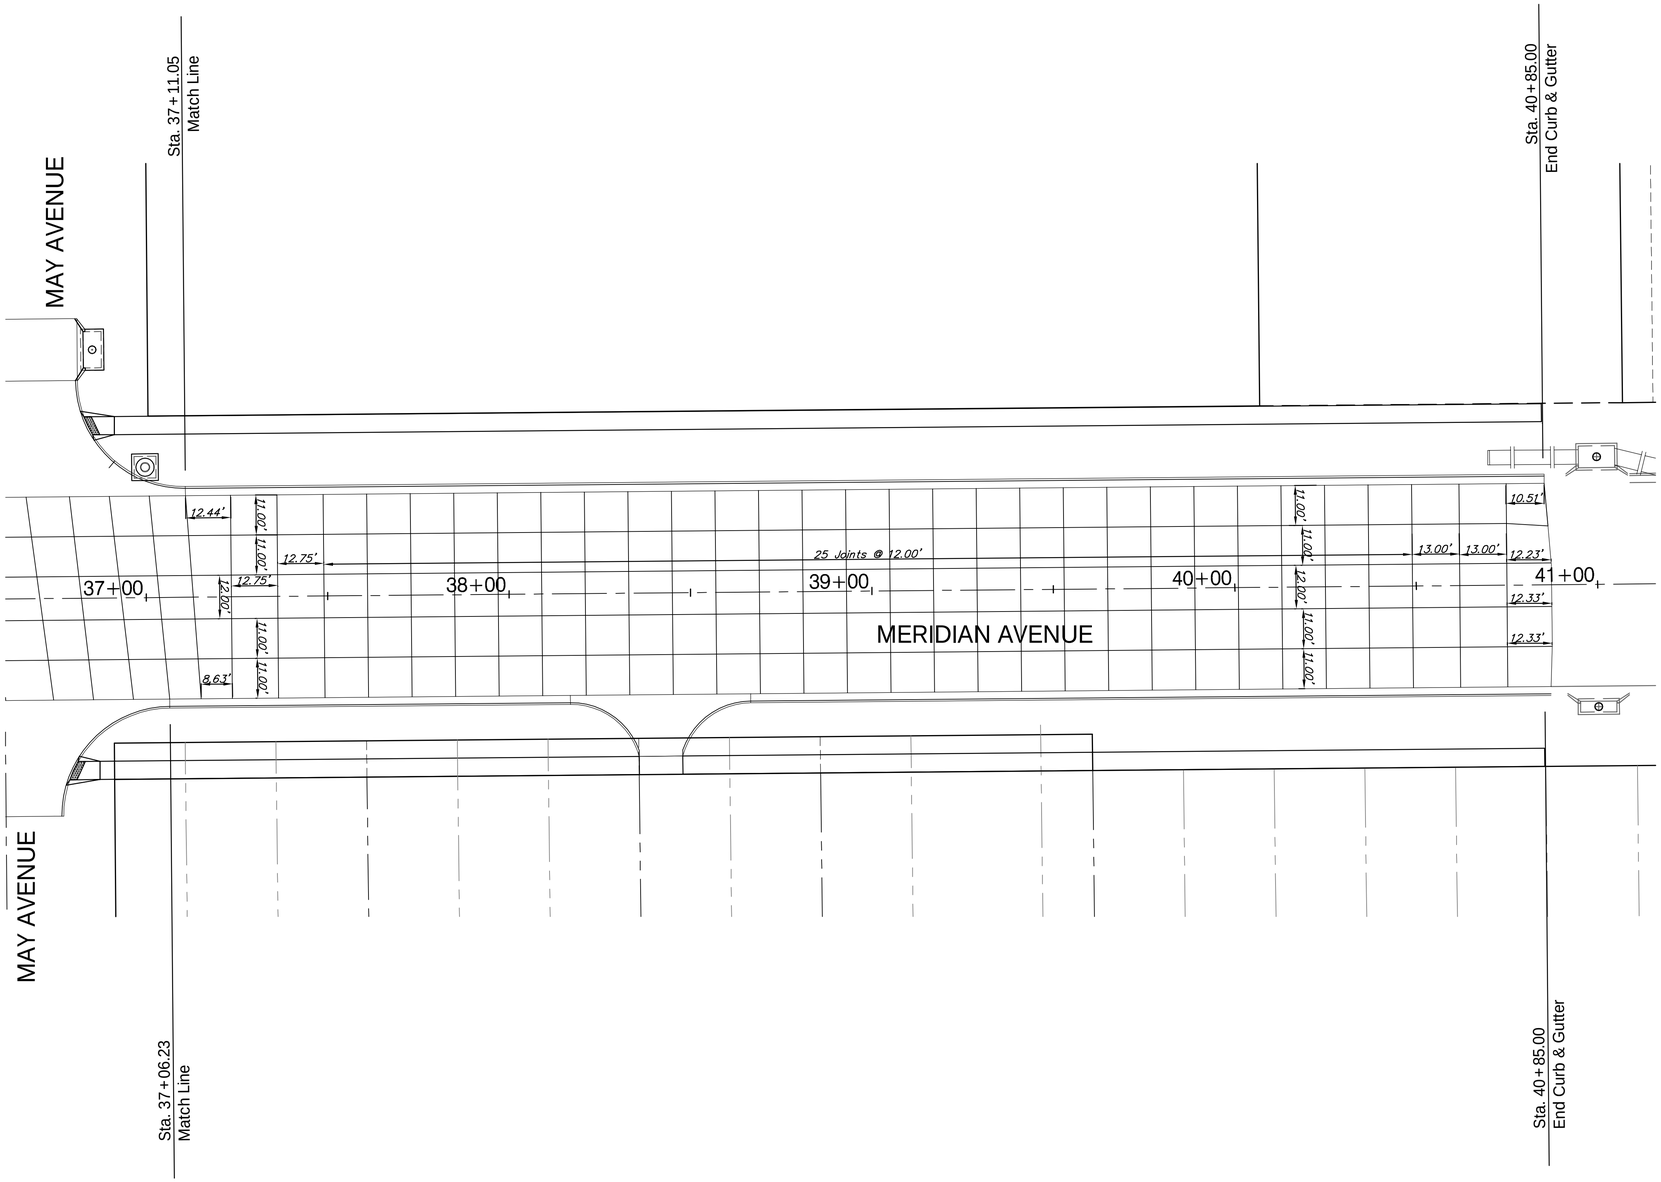

Drawing File: E:\Projects\Meridian-Pawnee to Orient\Civil 3D\Meridian Base.dwg [Joint 06]

May 2015

Design: TPV
Drawn: Sonny
Approved: JFB
Scale: 1:20

Project No. 08-08E186 CAPITAL IMPROVEMENT PROJECT

MERIDIAN AVE. JOINT PLAN
Sta. 37+11.05 to Sta. 40+85.00
MERIDIAN AVENUE - PAWNEE AVENUE to McCORMICK AVENUE

Baughman Company , P.A.
315 Ellis St. Wichita, KS 67211 P 316-262-7271 F 316-262-0149
ENGINEERING | SURVEYING | PLANNING | LANDSCAPE ARCHITECTURE

SHEET 88 OF 153