FHWA REG NO.	STATE	PROJECT NO.	YEAR	SHEET NO.	TOTAL SHEETS
7	KANSAS	87N-0116-01	1999	95	110

	BY	DATE
REFERENCES NOTED		
REFERENCES CHECKED		

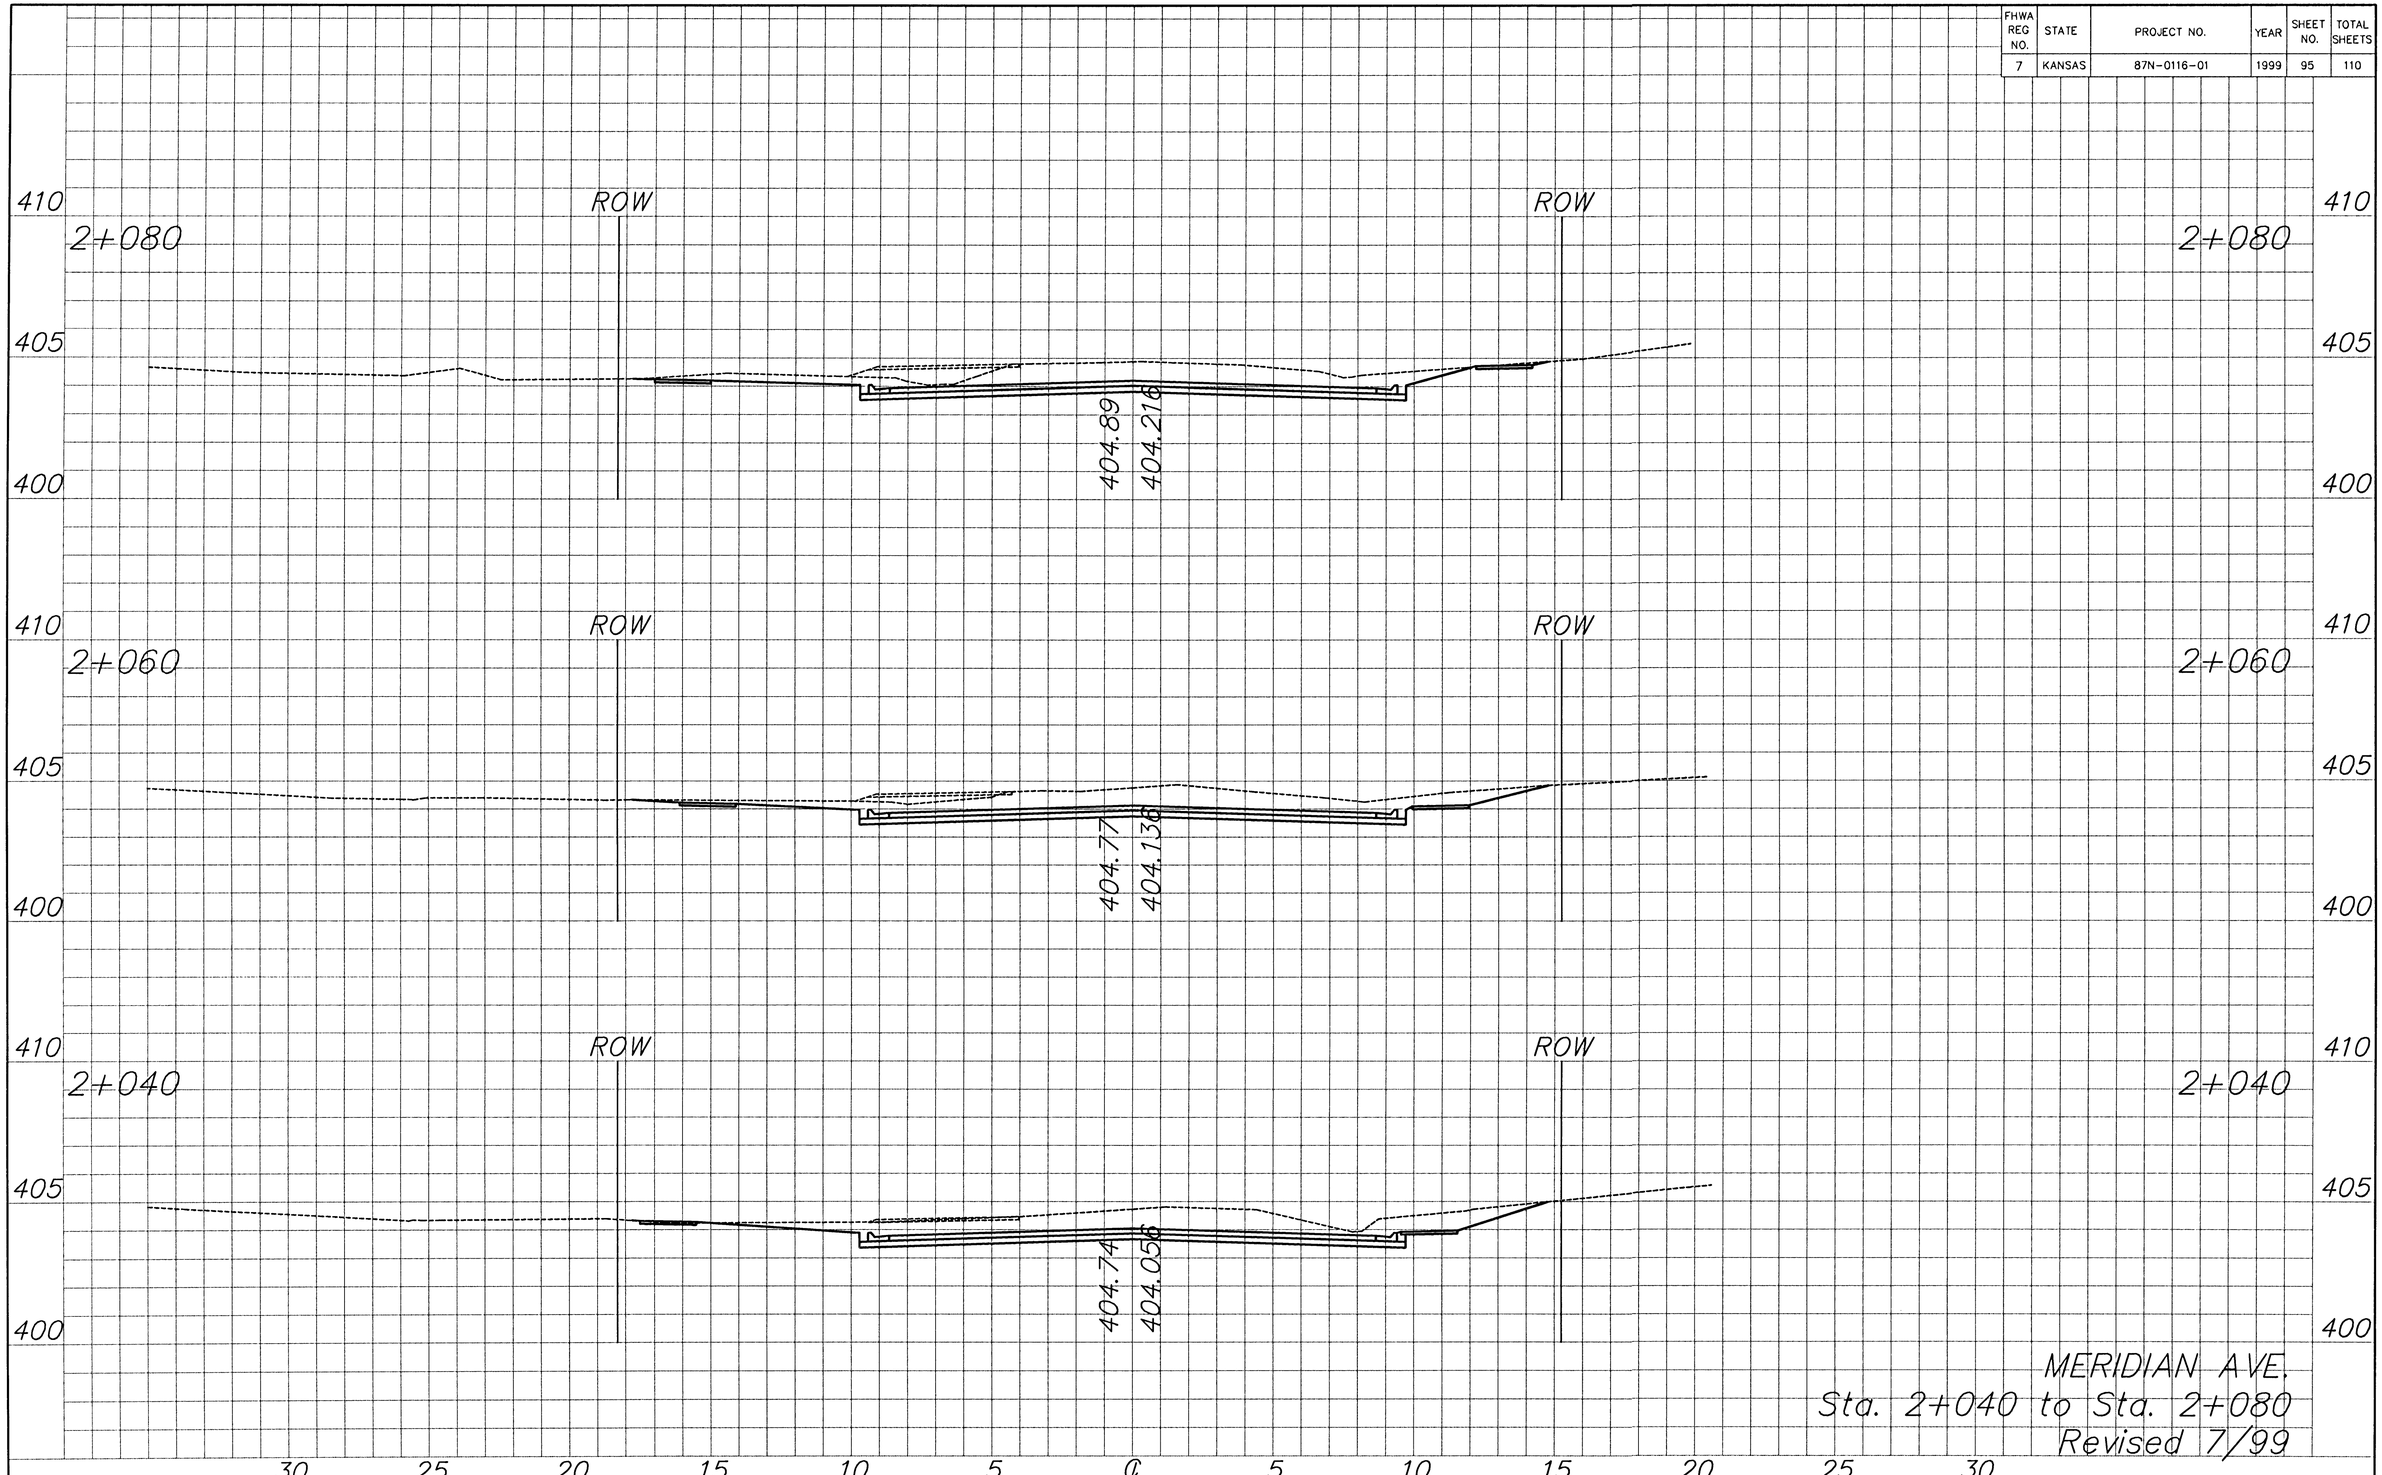

K:\CIVIL\97043\REVISION\XSECT\FINAL\XSTRAF211.DWG Fri Aug 06 13:51:56 1999