FHWA REGION NO.	STATE	PROJECT NO.	FISCAL YEAR	SHEET NO.	TOTAL SHEETS
7	KANSAS	87-N-0225-01	2002	7	47

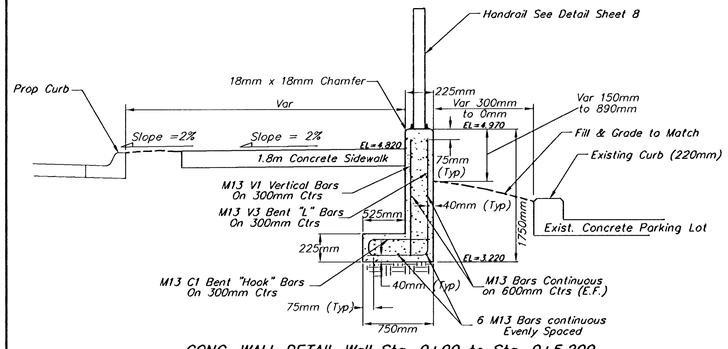

CONC. WALL DETAIL Wall Sta. 0+00 to Sta. 0+5.200
(Retaining Wall (225mm))
NO SCALE

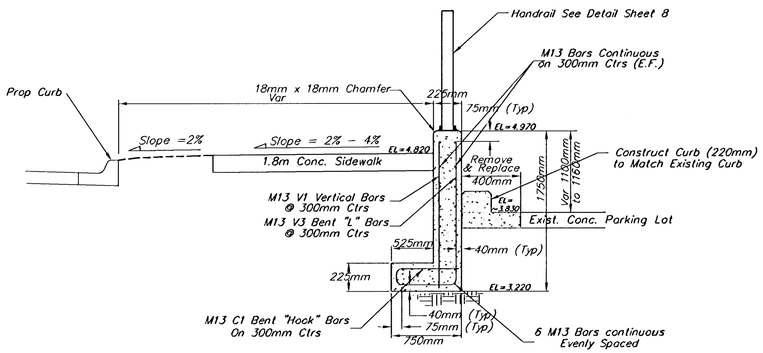

CONC WALL DETAIL Wall Sta. 0+5.200 to Sta. 0+14.246
(Retaining Wall (225mm))
NO SCALE

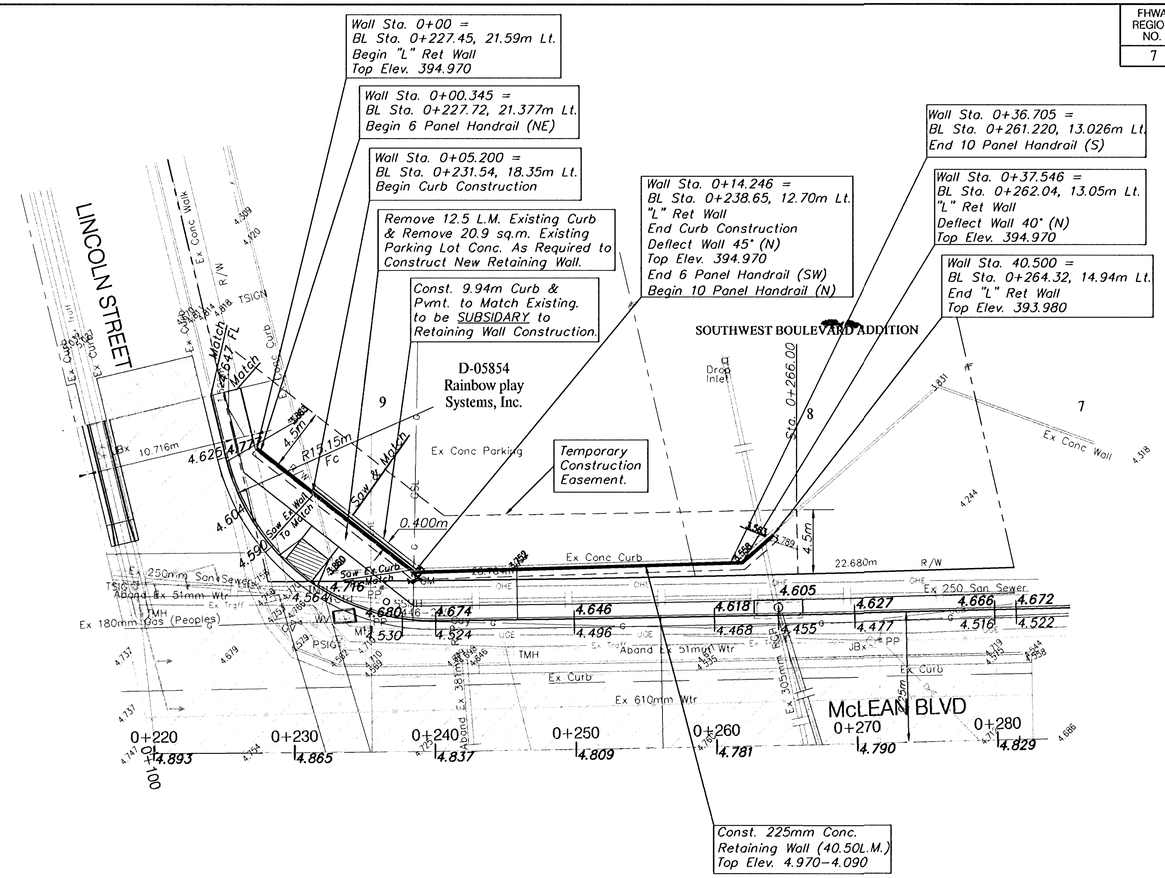

Scale: 1:200

BENCHMARK
BM #1 – City of Wichita Disc Located at the SW Corner of the Lincoln Street Bridge at McLean. Elev. 395.110 SI Units (1296.29 MSL)

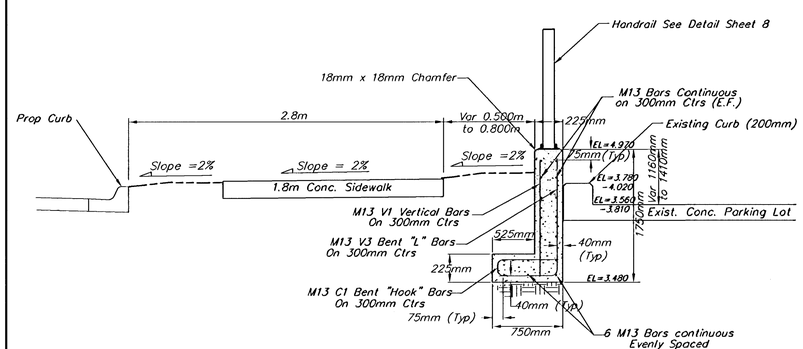

CONC WALL DETAIL Wall Sta. 0+14.246 to Sta. 0+37.526
(Retaining Wall (225mm))
NO SCALE

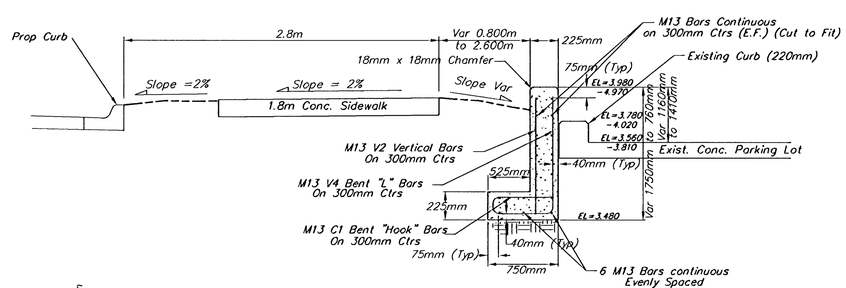

CONC WALL DETAIL Wall Sta. 0+37.526 to Sta. 0+40.500
(Retaining Wall (225mm))
NO SCALE

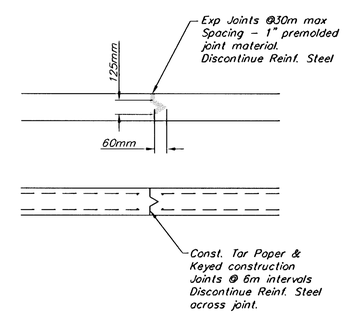

Retaining Wall Details
NO SCALE

NOTE:
Pavement, Sidewalks, Etc. To Be Removed Are Indicated By:

NOTE:
Gas Meters, Utility poles, and Electrical junction pedestals, boxes, etc. are to be REMOVED and RELOCATED as necessary by the Respective Utility Company\Owner PRIOR TO CONSTRUCTION of this Project.

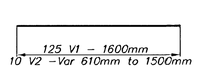

V1 & V2 Bars
NO SCALE

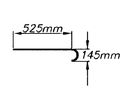

C1 Bars
NO SCALE

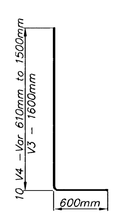

V3 & V4 Bars
NO SCALE

KDOT METRIC

PROJECT NUMBER	SHEET NAME	ENGINEERING DIRECTORY
472-83799	Retwal	F:\\LinMcln\Detail

DESIGN	DRAWN	APPROVED	DATE	SCALE	BAUGHMAN NO
JFB	TA	JFB	July 2003	Noted	01-03-E944

CAPITAL IMPROVEMENT PROJECT
RETAINING WALL DETAIL
LINCOLN AND MCLEAN INTERSECTION IMPROVEMENTS

BAUGHMAN COMPANY, P.A.
ENGINEERING, SURVEYING, & PLANNING
316-262-7271 • 315 ELLIS • WICHITA, KANSAS 67211

SHEET 7 OF 47