BENCHMARK

BM #1 – City of Wichita Disc Located at the SW Corner of the Lincoln Street Bridge at Mclean. Elev. 395.110 SI Units (1296.29 MSL)

FHWA REGION NO.	STATE	PROJECT NO.	FISCAL YEAR	SHEET NO.	TOTAL SHEETS
7	KANSAS	87-N-0225-01	2002	11	47

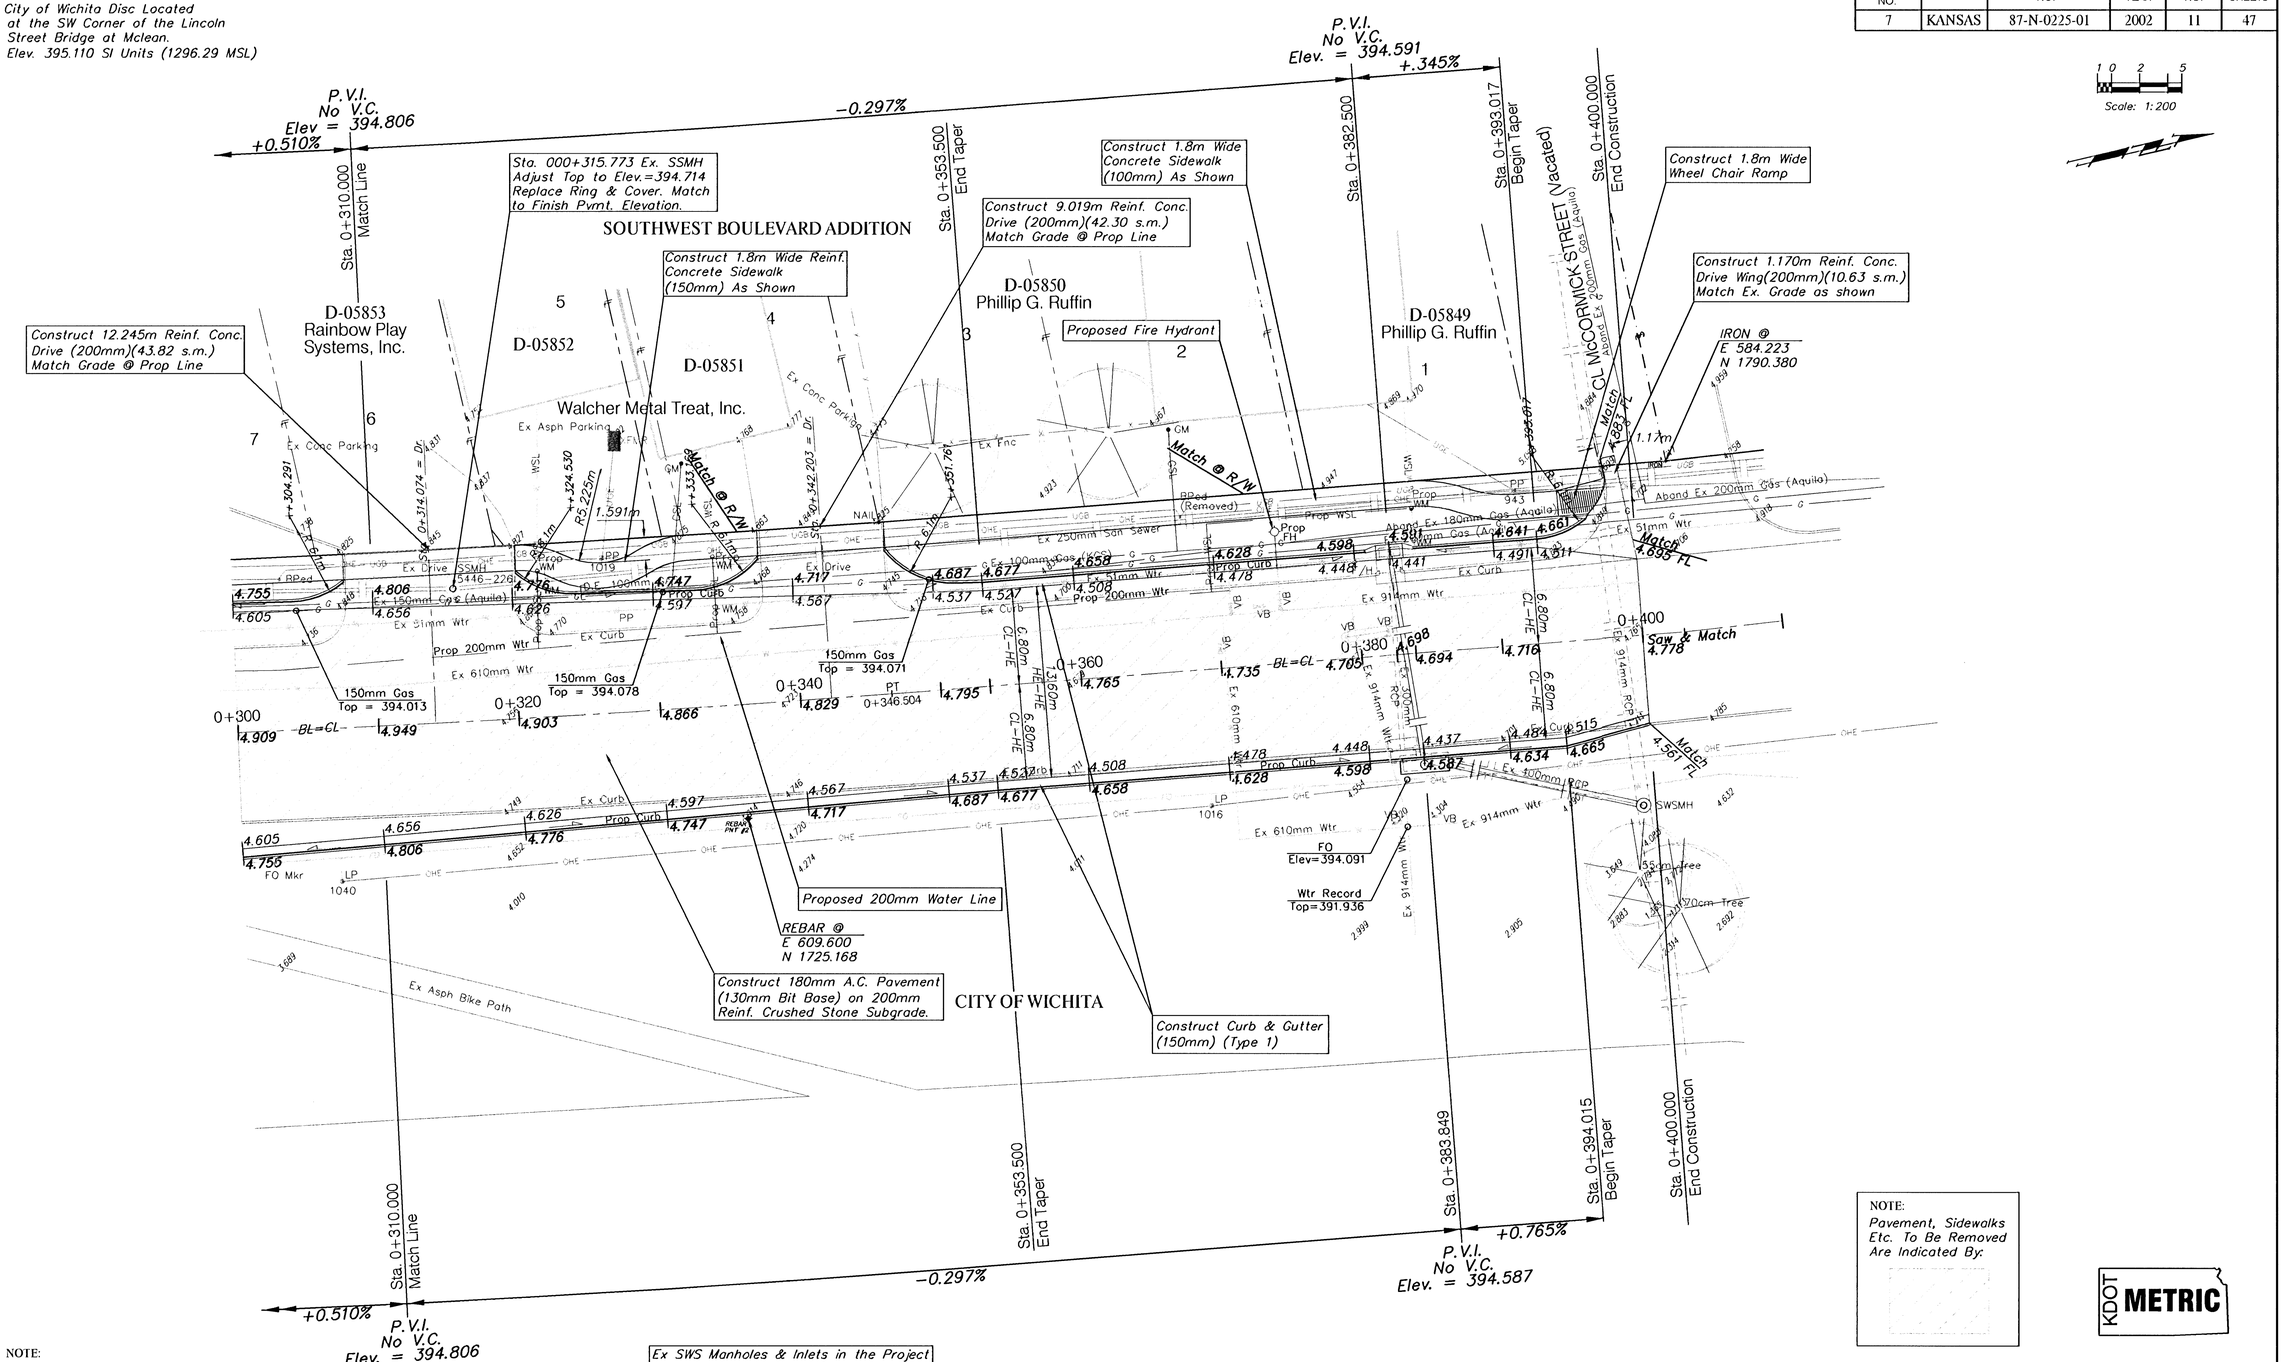

NOTE:
Pavement, Sidewalks Etc. To Be Removed Are Indicated By:

KDOT METRIC

NOTE:
Gas Meters, Utility poles, and Electrical junction pedestals, boxes, etc. are to be REMOVED and RELOCATED as necessary by the Respective Utility Company\Owner PRIOR TO CONSTRUCTION of this Project.

Ex SWS Manholes & Inlets in the Project Limits shall be removed/abandoned as necessary for construction and Ex. SWS pipes are to be plugged and abandoned in place per City Specifications unless otherwise noted.

PROJECT NUMBER	SHEET NAME	ENGINEERING DIRECTORY
472-83799	Pav03	F:\\LinMcln\Pav

DESIGN	DRAWN	APPROVED	DATE	SCALE	BAUGHMAN NO
JFB	KWR	JFB	July 2003	NOTED	01-03-E944

CAPITAL IMPROVEMENT PROJECT
MCLEAN BOULEVARD PAVING
Sta. 0+310.000 to Sta. 0+400.000
LINCOLN AND MCLEAN INTERSECTION IMPROVEMENTS

BAUGHMAN COMPANY, P.A.
ENGINEERING, SURVEYING, & PLANNING
316-262-7271 • 315 ELLIS • WICHITA, KANSAS 67211

SHEET 11 OF 47