BENCHMARK

BM #1 – City of Wichita Disc Located at the SW Corner of the Lincoln Street Bridge at Mclean. Elev. 395.110 SI Units (1296.29 MSL)

FHWA REGION NO.	STATE	PROJECT NO.	FISCAL YEAR	SHEET NO.	TOTAL SHEETS
7	KANSAS	87-N-0225-01	2002	13	47

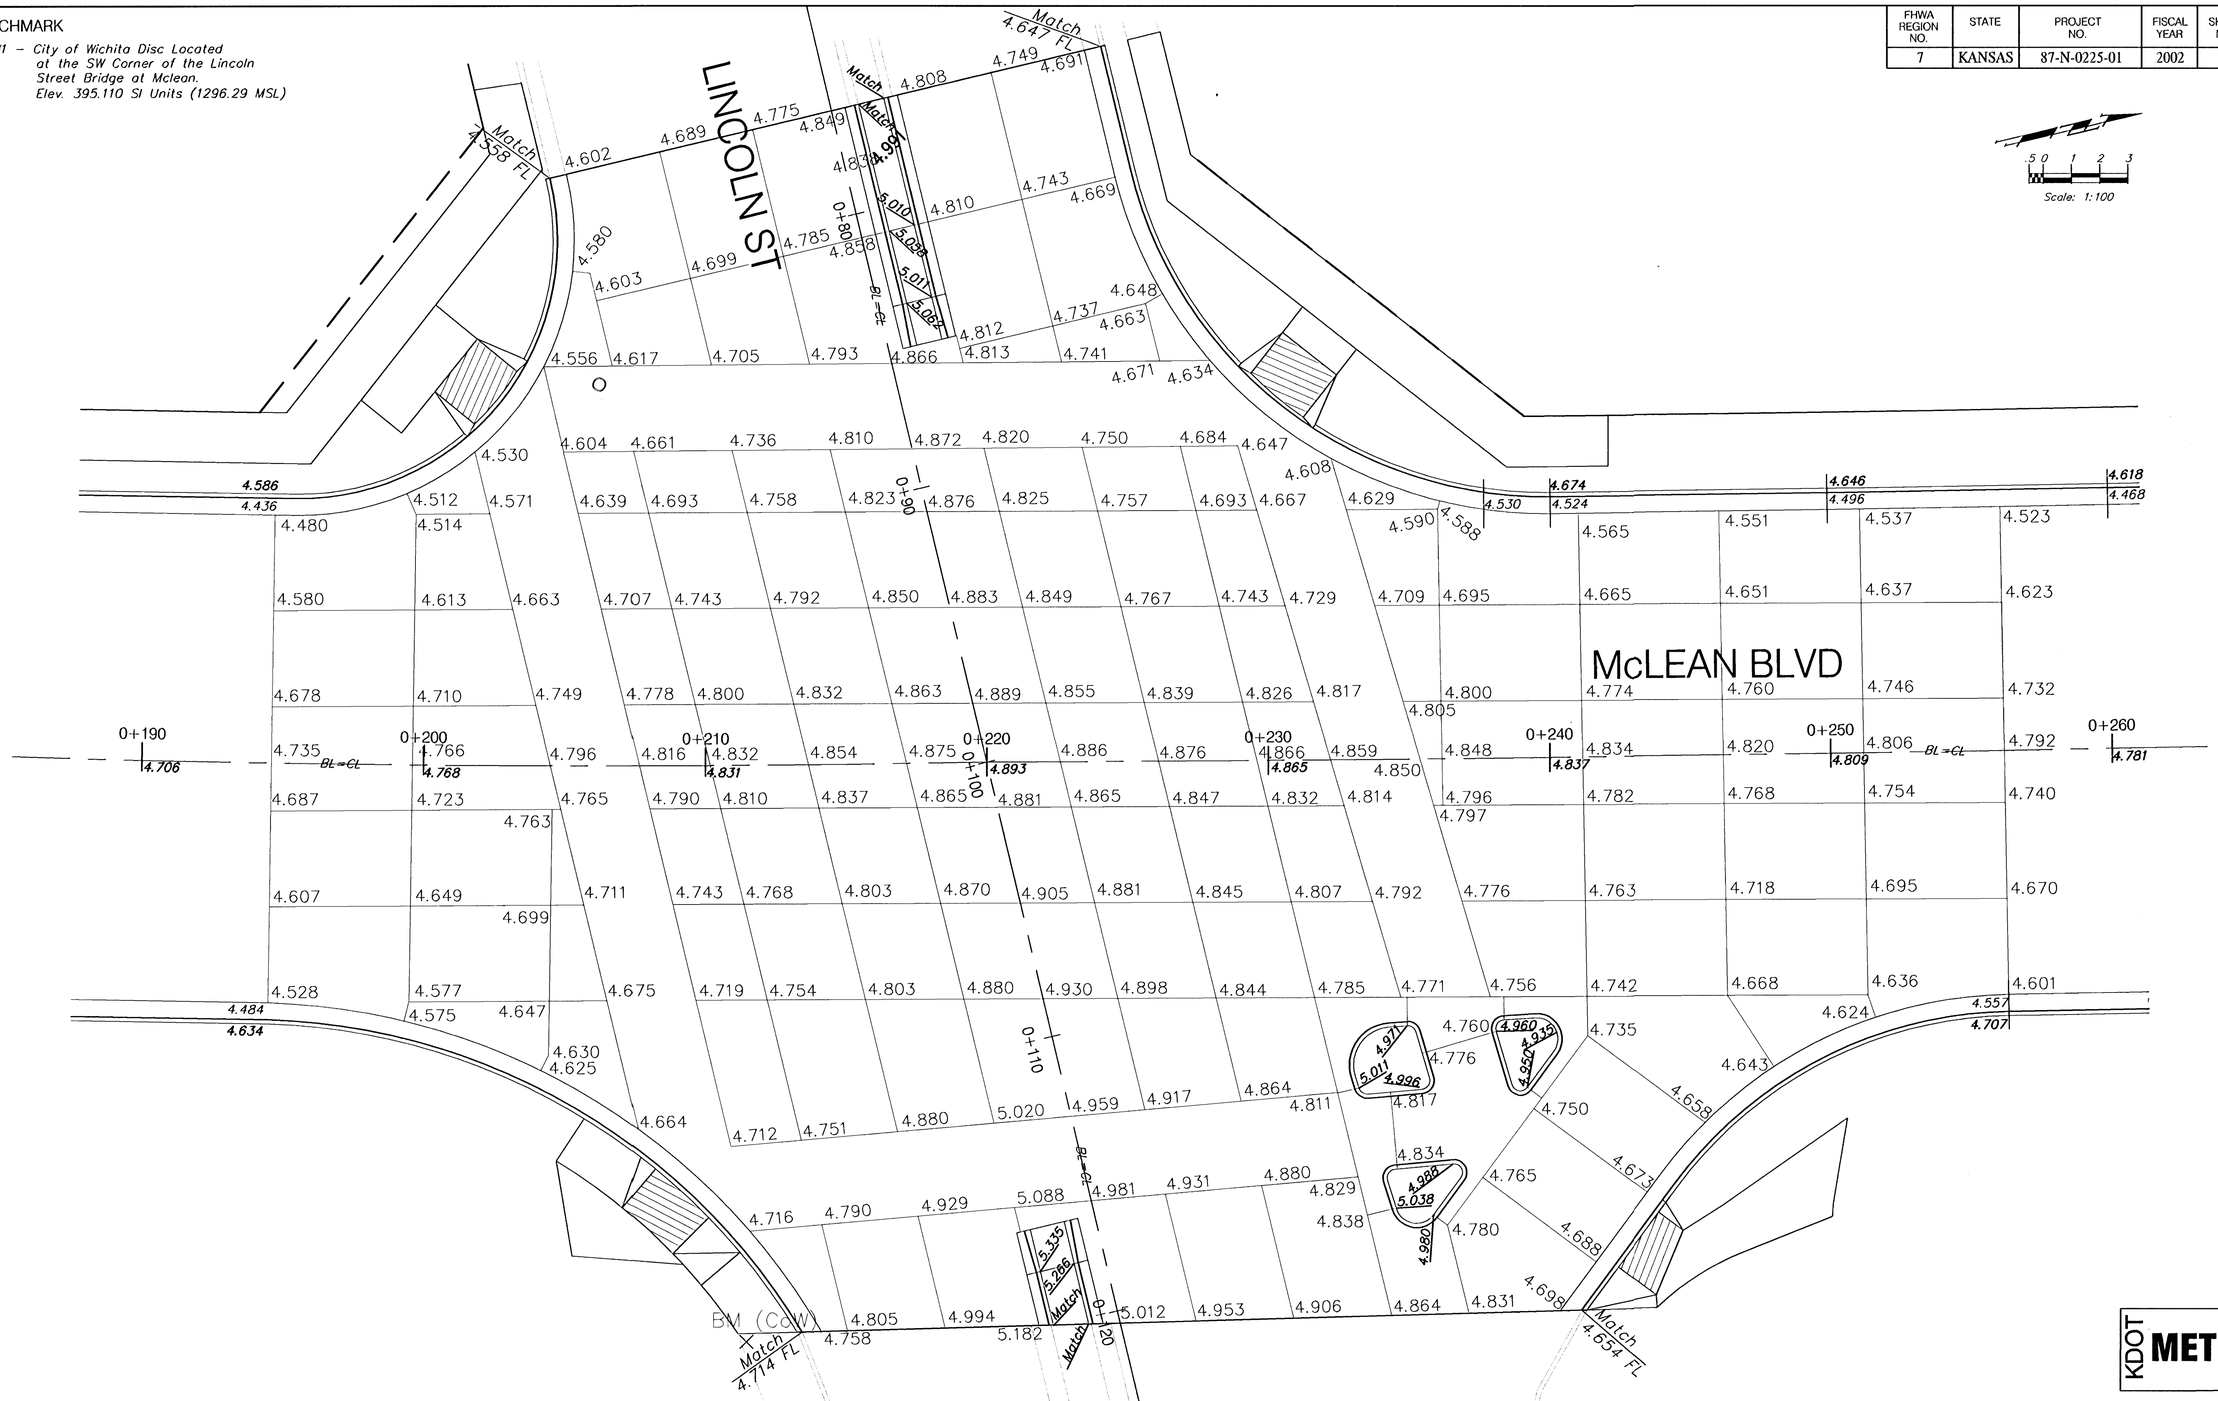

KDOT **METRIC**

PROJECT NUMBER	SHEET NAME	ENGINEERING DIRECTORY
472-83799	Mstrgrd	F:\\LinMcln\Pav

DESIGN	DRAWN	APPROVED	DATE	SCALE	BAUGHMAN NO.
JFB	KWR	JFB	July 2003	Noted	01-03-E944

CAPITAL IMPROVEMENT PROJECT

INTERSECTION GRADING PLAN

LINCOLN & McLEAN INTERSECTION IMPROVEMENTS

BAUGHMAN COMPANY, P.A.
ENGINEERING, SURVEYING, & PLANNING
316-262-7271 • 315 ELLIS • WICHITA, KANSAS 67211