F:\Projects\Projects 4300-4399\4350E (Siena Lakes Ph 1 Engineering Randy Kelzner)\Phase 1 - Jay Russell\Siena Lakes Eng Base.dwg

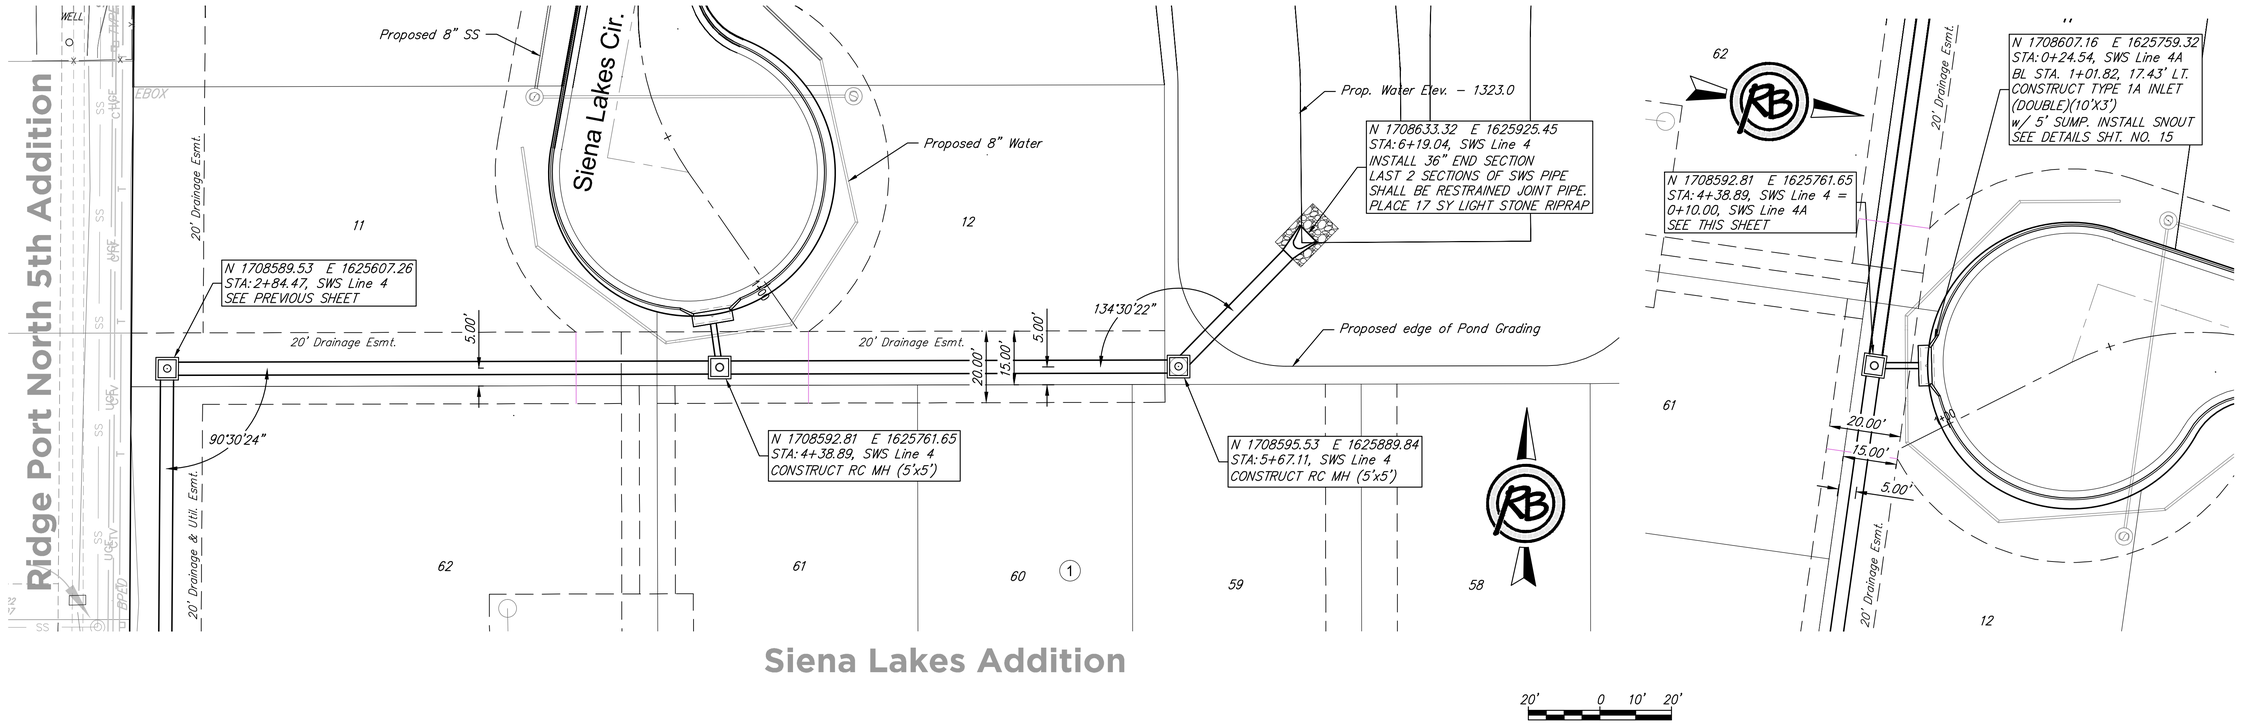

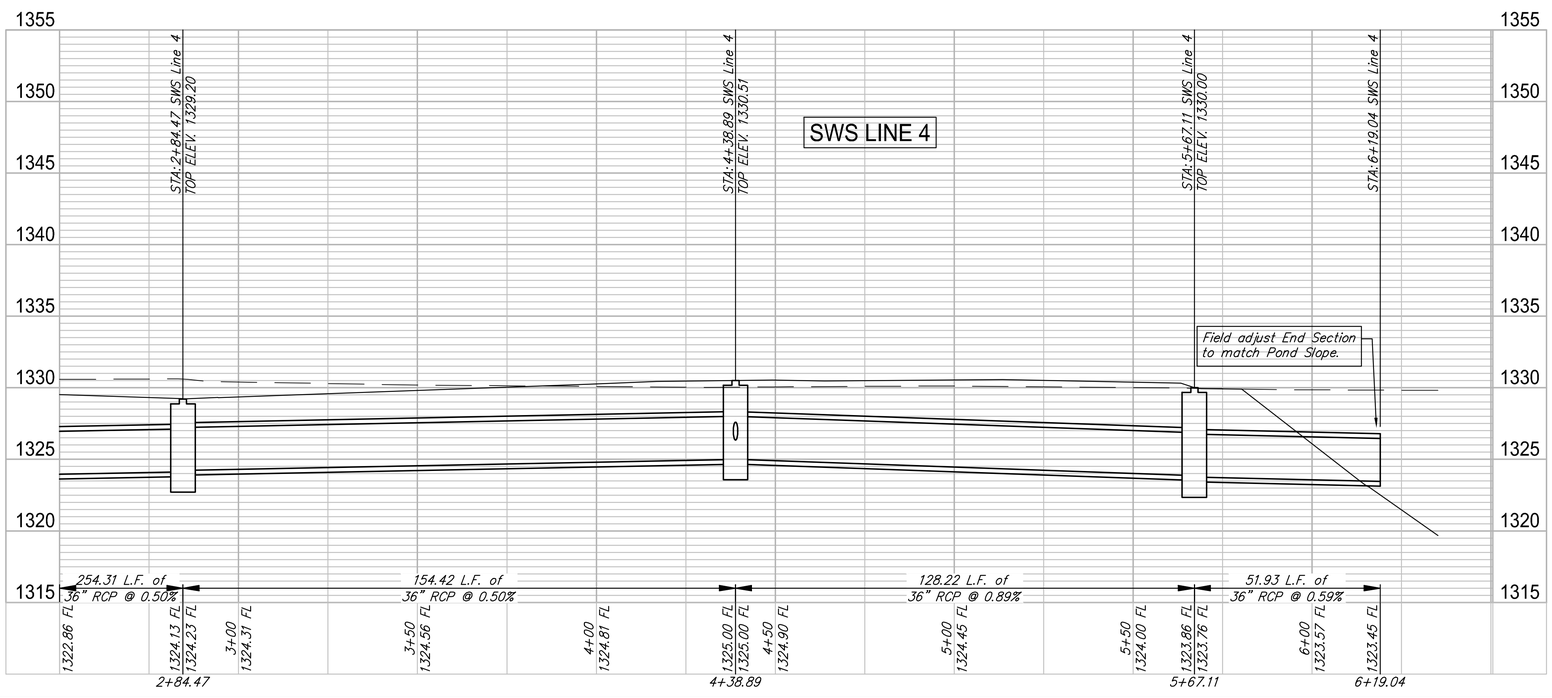

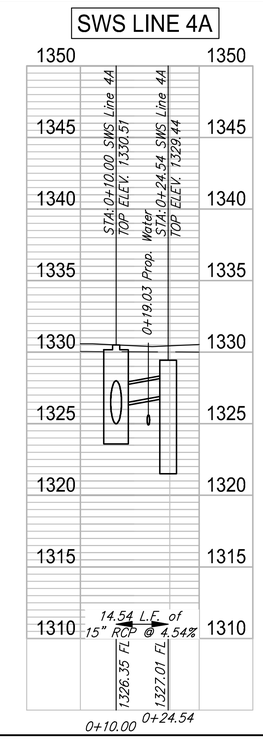

RUGGLES & BOHM
ENGINEERING | SURVEYING | LANDSCAPE ARCHITECTURE | ENVIRONMENT
WICHITA, KS 316.264.4341 | OVERLAND PARK, KS 913.814.9188 | EL DORADO, KS 316.321.9333

REVIEW	9-30-2015
DATE	11-3-2015
DESIGN	EJG
DRAWN	DS
PROJECT NUMBER	468-84971
DRAWING FILE	Siena Lakes Eng Base
RB JOB	4350E
SHEET	8 OF 37

SIENA LAKES ADDITION PHASE 1

SWS Line 4 & 4A

Wichita, Kansas