F:\Projects\Projects 4300-4399\4350E (Siena Lakes Ph 1 Engineering Randy Keltner)\Phase 1 - Jay Russell\Siena Lakes Eng Base.dwg

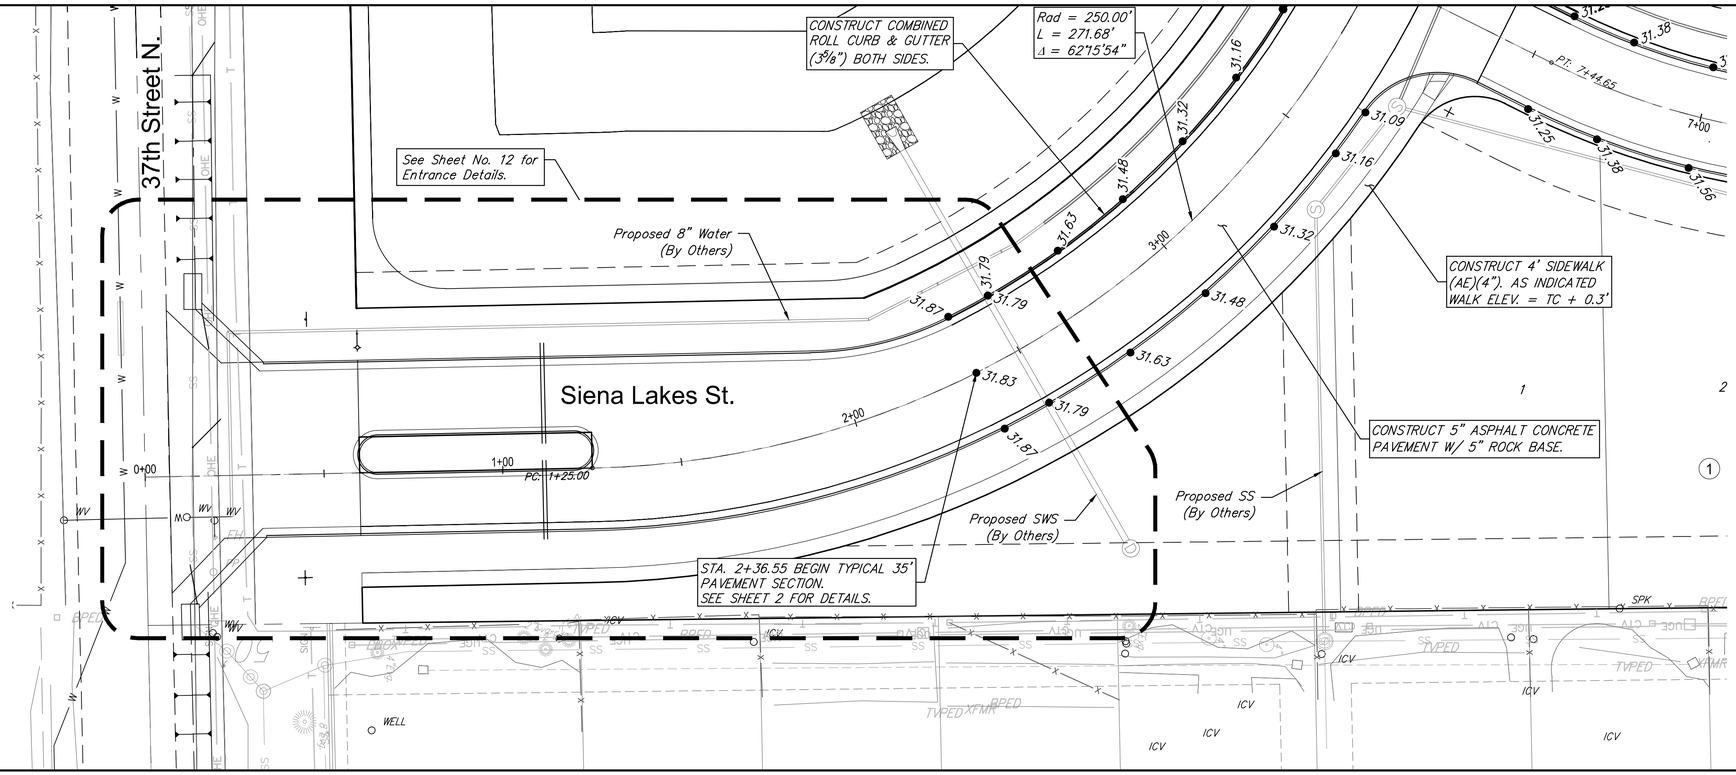

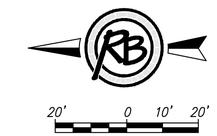

NOTE: GRADES ARE TOP OF FULL HEIGHT CURB.

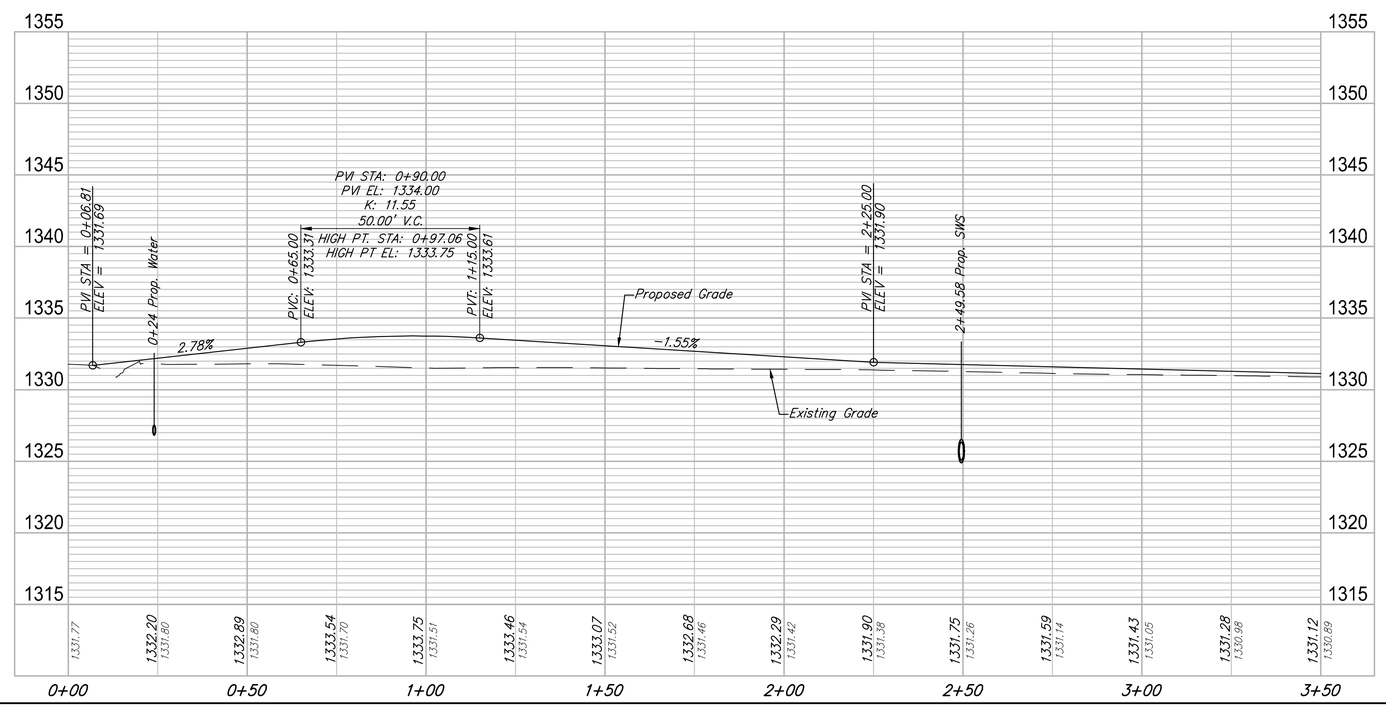

RUGGLES BOHM
ENGINEERING | PLANNING | LANDSCAPE ARCHITECTURE | ENVIRONMENT
WICHITA/EMPORIA | MISSOURI/KANSAS CITY | COLORADO SPRINGS | (316) 264-0851

REVIEW	11-12-15
DATE	12-2-15
DESIGN	EJG
DRAWN	DS
PROJECT NUMBER	472-85175
DRAWING FILE	Siena Lakes Eng Base

SIENA LAKES ADDITION PHASE 1

Siena Lakes Pav-1

Wichita, Kansas

RB JOB 4350E

SHEET 8 OF 24