PLOTTED: Tuesday, January 26, 2016 @ 04:16PM

SUBDIVISION BENCH MARKS				
NO.	STREET AND STATION	FROM CL	DESCRIPTION	ELEVATIONS
5	SOLANO, STA. 19+73.37	14.5' RT	TOP OF CURB AT NORTH END OF INLET HOOKUP	

NOTE: CONTRACTOR SHALL INSTALL SUBDIVISION BENCH MARKS ("FLAT SURVEY MARKERS NO. 8134–08 3" TOP DIAMETER" PROVIDED BY KANSAS BLUE PRINT CO., INC.) COSTS TO BE CONSIDERED SUBSIDIARY TO CONSTRUCTION OF COMBINED CURB AND GUTTER.

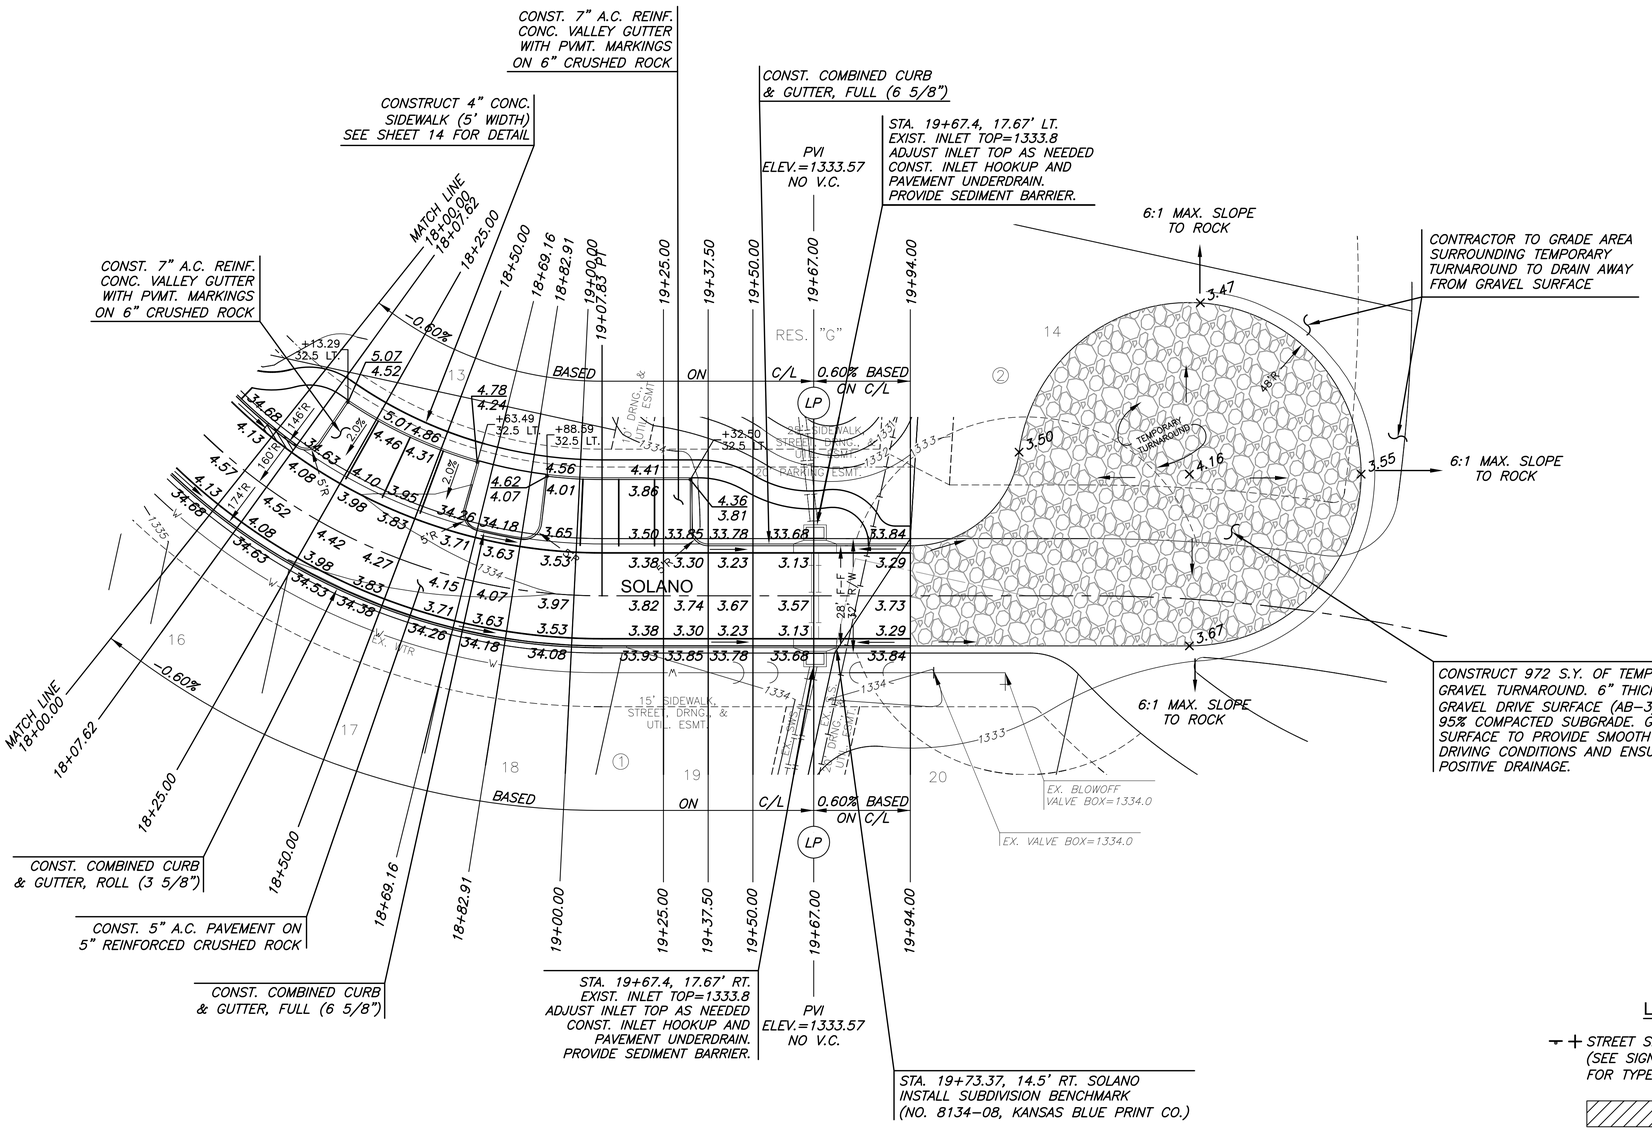

LEGEND

++ STREET SIGN & SIGN LOCATION (SEE SIGN ASSEMBLY TABLE FOR TYPE & STATION OF SIGN)

10' TRANSITION FROM FULL TO ROLL CURB

NOTE:
TOP OF CURB ELEVATIONS SHOWN ARE FOR FULL CURB. CONSTRUCT CURB AND GUTTER AS NOTED.

SCALE: 1"=20'

GREGORY J. ALLISON LICENSED 11159 KANSAS PROFESSIONAL ENGINEER 11/27/16

MKEC
Wichita, KS • 316-684-9600

PAVING & INCIDENTAL DRAINAGE FOR

ESTANCIA ADDITION

PHASE 1

©2016
MKEC Engineering
All Rights Reserved
www.mkec.com
These drawings and their contents, including, but not limited to, all concepts, designs, & ideas are the exclusive property of MKEC Engineering (MKEC), and may not be used or reproduced in any way without the express consent of MKEC.

SOLANO

PROJECT NO.	472-85243
DATE	JAN. 2015
SCALE	1"=20'

DESIGNED	DRAWN	CHECKED
DFL	BKS	GJA

NO.	REVISION	DATE

SHEET NO.

16 OF 37

J:\PROJECTS\2014\4101\0462_PREMIER_ESTANCIA\09-CIVIL\CAD\PAV\RESIDENTIAL\PH1114462 PAVB.DWG