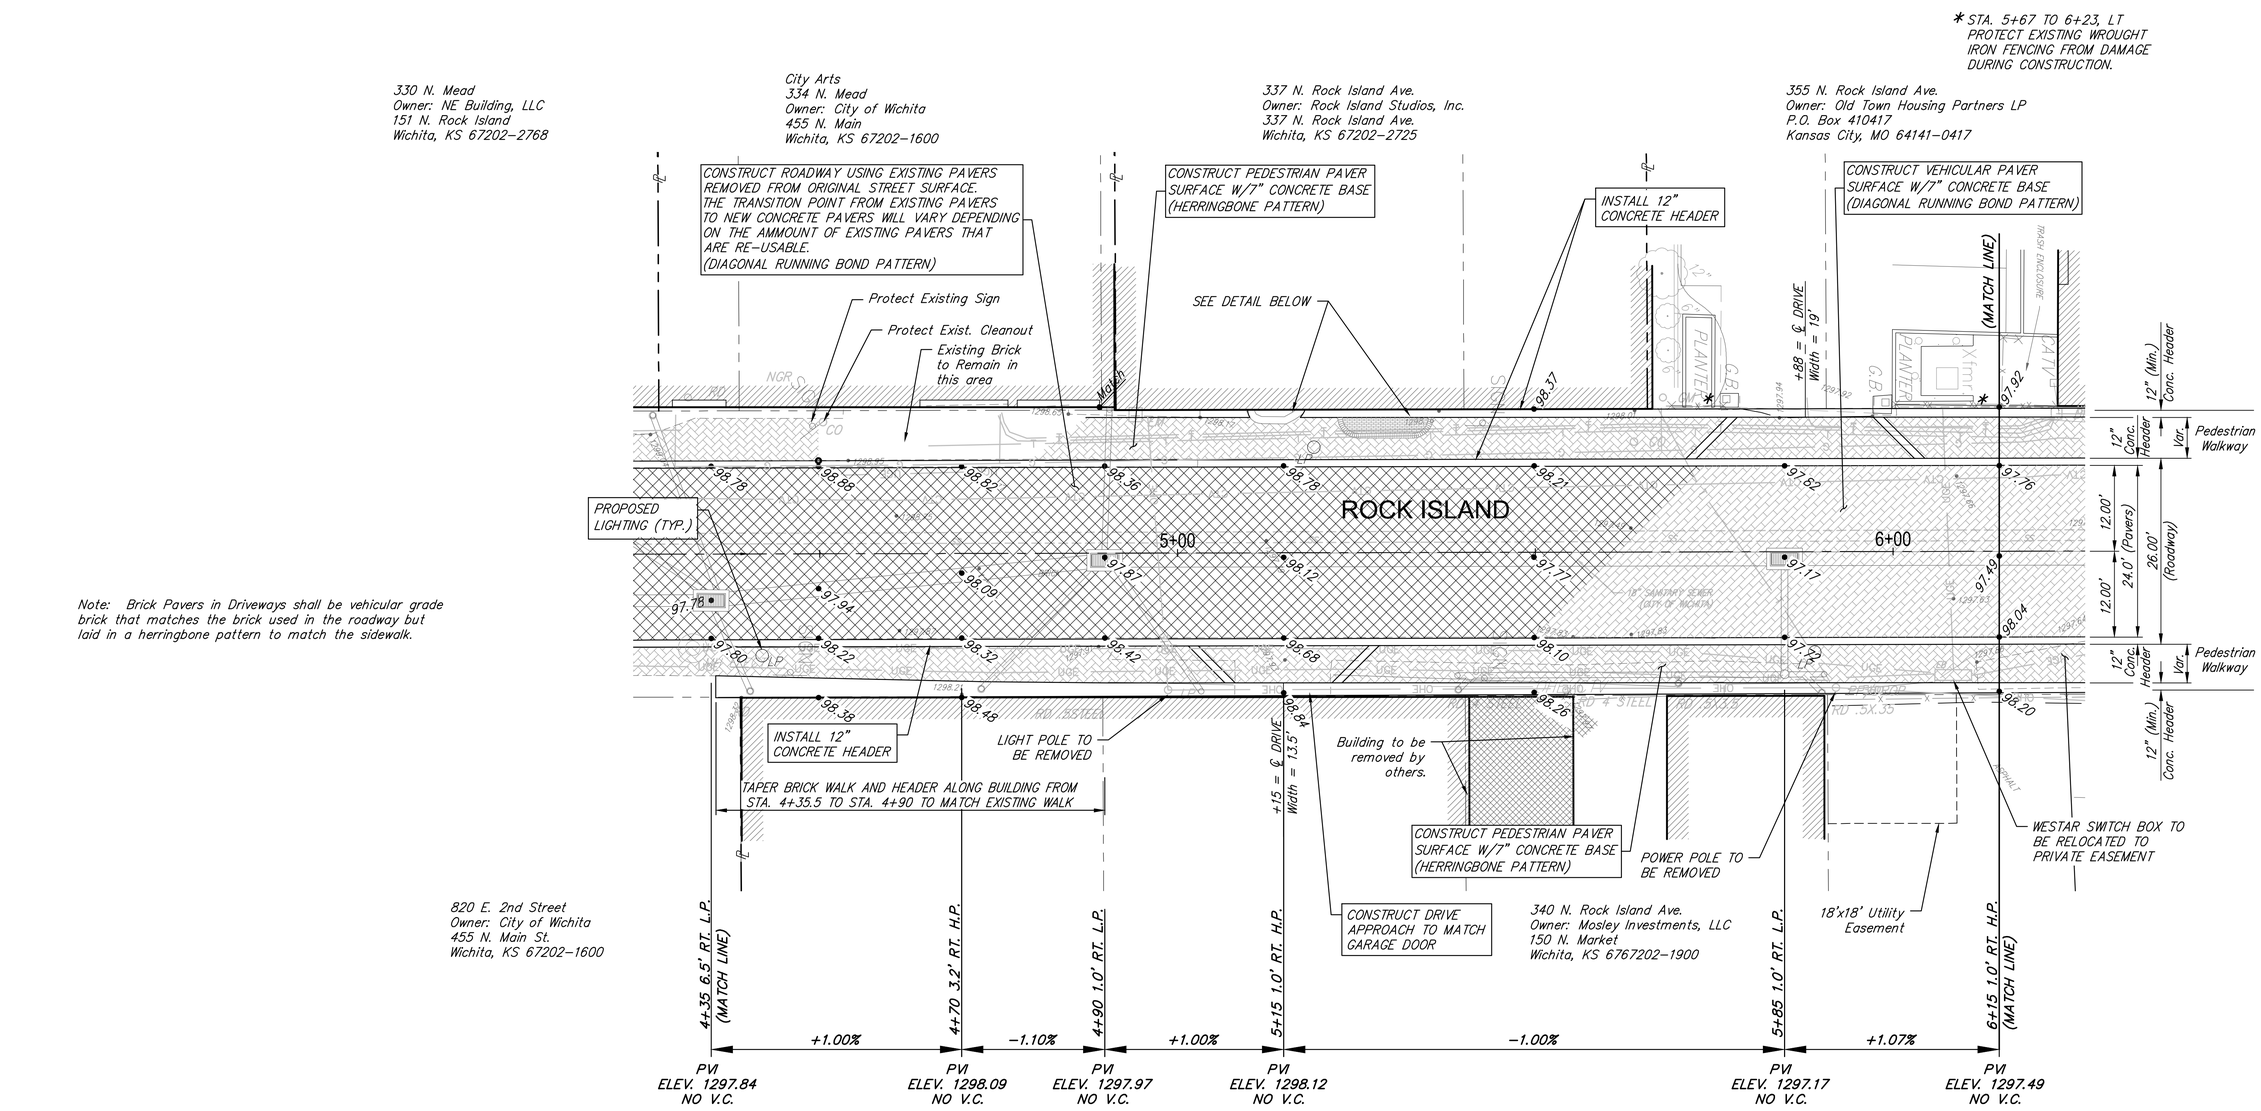

Note: Brick Pavers in Driveways shall be vehicular grade brick that matches the brick used in the roadway but laid in a herringbone pattern to match the sidewalk.

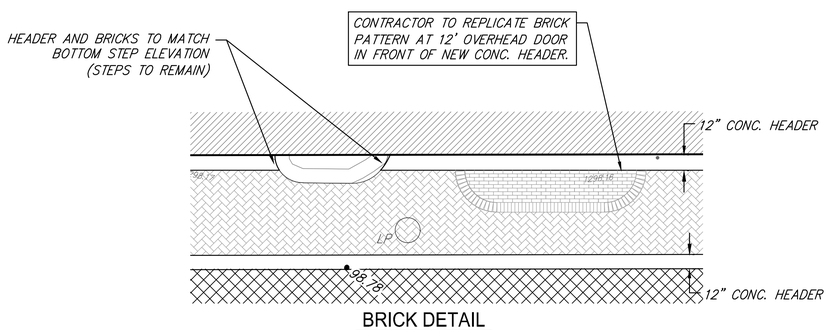

BRICK DETAIL

Area of Re-used Street Pavers

Area of Street Pavers

Area of Pedestrian Walkway Pavers

10' 0 5' 10'

MOSLEY & ROCK ISLAND
Rock Island Paving-2

SEAL

KENNETH W. LEE LICENSED 15373 12-2-15 KANSAS PROFESSIONAL ENGINEER

RUGGLES & BOHM

ENGINEERING | SURVEYING | LANDSCAPE ARCHITECTURE | GOVERNMENT

924 NORTH MAIN WICHITA, KANSAS 67203 P (316) 264-8008 F (316) 264-4621 WWW.RBKANSAS.COM

PROJECT NUMBER 472-85915	RB JOB NO. 4531T	DWG. SCALE 1" = 20'	DATE Dec. 2, 2015
DRAWING FILE 4531T Engineering Base [Rock Island Paving-2]			DESIGN KWL/TR
			DRAWN DS
			REVIEW 9-25-2015
			SHEET 7 OF 59

(c) Copyright 2015, Ruggles & Bohm, P.A.

F:\Projects\Projects 4500-4599\4531T (Mosley and Rock Island - Old Town)\4531T Engineering Base.dwg