SCALE:
HORIZONTAL: 1" = 20'
VERTICAL: 1" = 5'

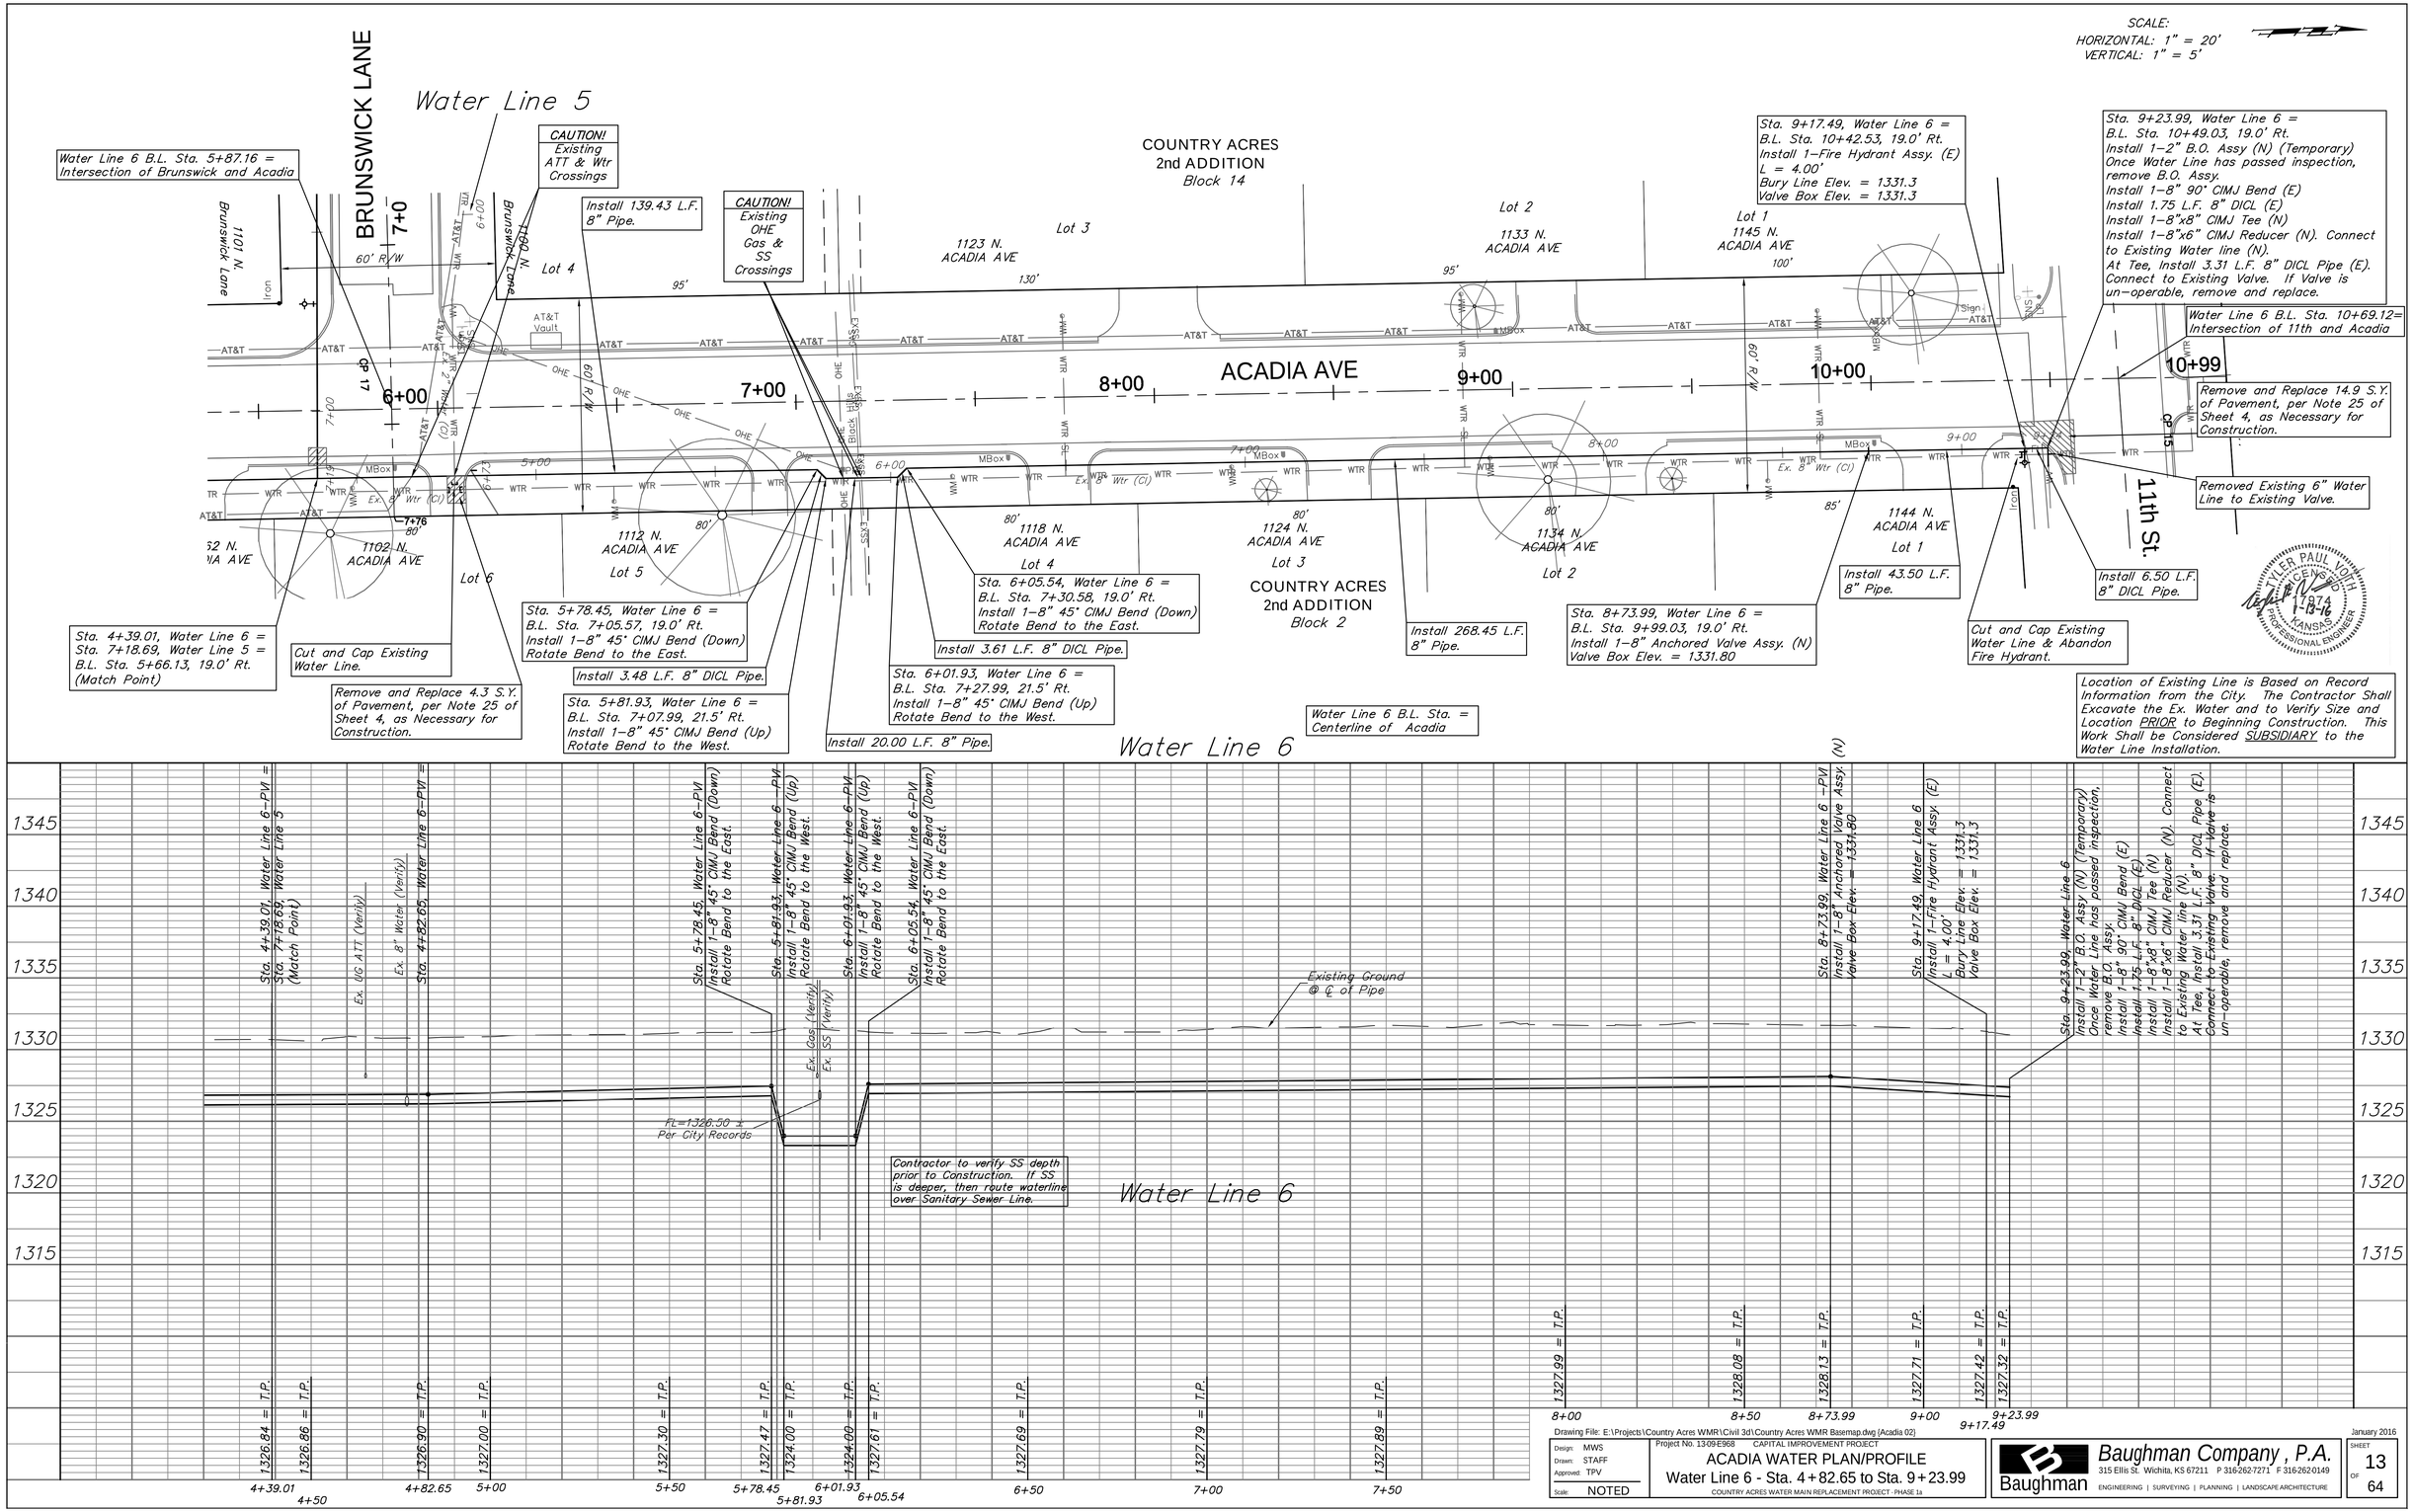

Drawing File: E:\Projects\Country Acres WMR\Civil 3d\Country Acres WMR Basemap.dwg [Acadia 02]

Design: MWS	Project No. 13-09-E963 CAPITAL IMPROVEMENT PROJECT		January 2016
Drawn: STAFF	ACADIA WATER PLAN/PROFILE		SHEET 13 OF 64
Approved: TPV	Water Line 6 - Sta. 4+82.65 to Sta. 9+23.99		
Scale: NOTED	COUNTRY ACRES WATER MAIN REPLACEMENT PROJECT - PHASE 1a		

Baughman Company, P.A.
315 Ellis St. Wichita, KS 67211 P 316-262-7271 F 316-262-0149
Baughman ENGINEERING | SURVEYING | PLANNING | LANDSCAPE ARCHITECTURE