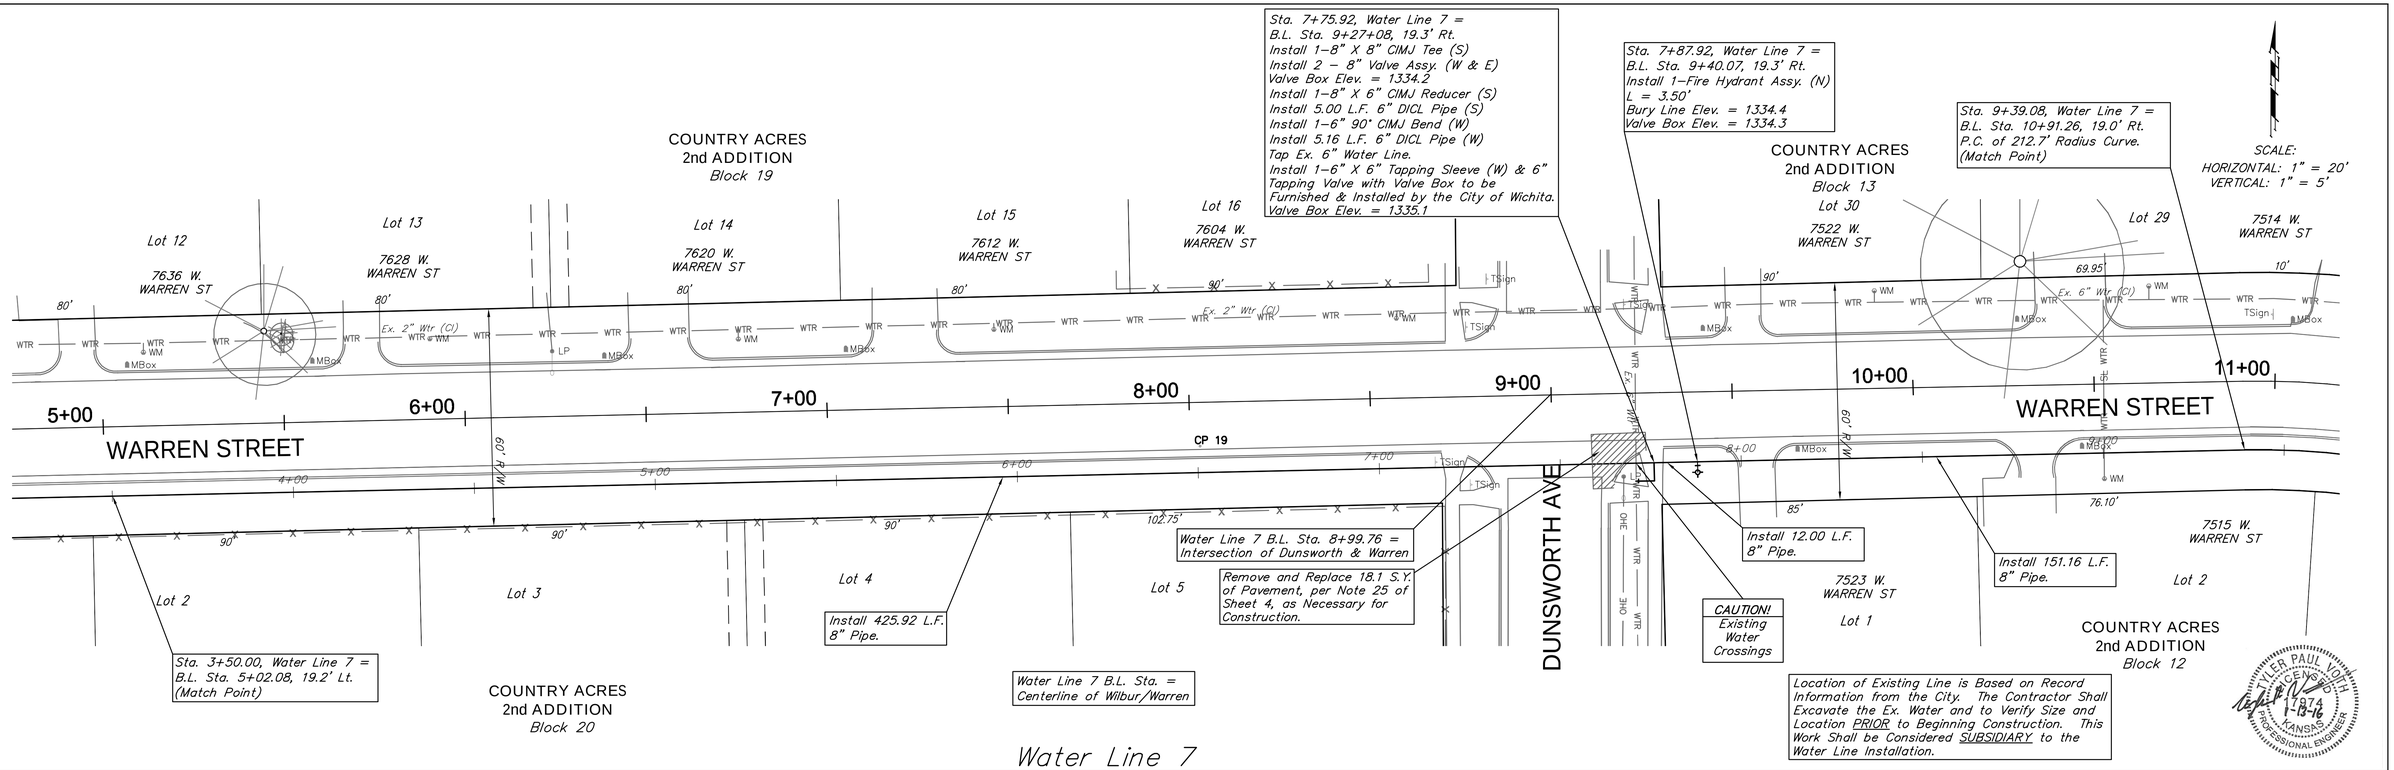

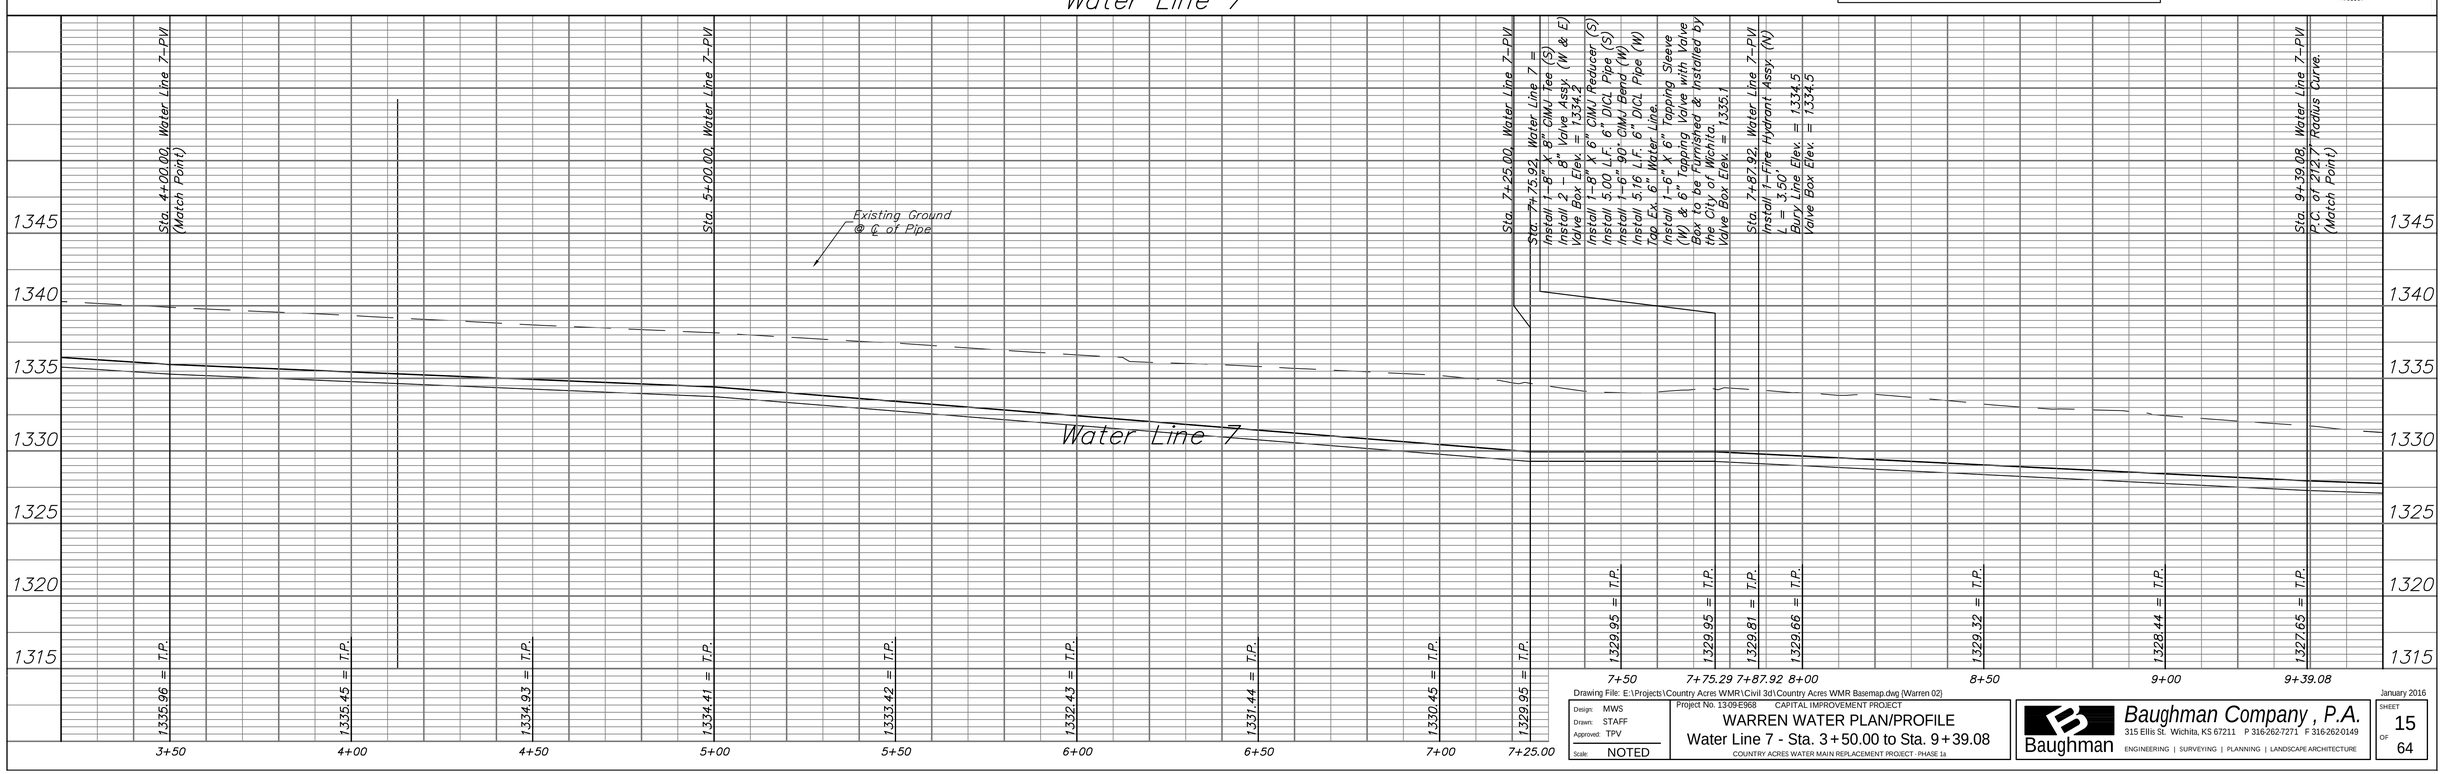

Drawing File: E:\Projects\Country Acres WMR\Civil 3d\Country Acres WMR Basemap.dwg {Warren 02}

Design: MWS	Project No. 1309E968	CAPITAL IMPROVEMENT PROJECT	January 2016
Drawn: STAFF	WARREN WATER PLAN/PROFILE		SHEET 15
Approved: TPV	Water Line 7 - Sta. 3+50.00 to Sta. 9+39.08		OF 64
Scale: NOTED	COUNTRY ACRES WATER MAIN REPLACEMENT PROJECT - PHASE 1a		

Baughman Company , P.A.
315 Ellis St. Wichita, KS 67211 P 316-262-7271 F 316-262-0149
ENGINEERING | SURVEYING | PLANNING | LANDSCAPE ARCHITECTURE