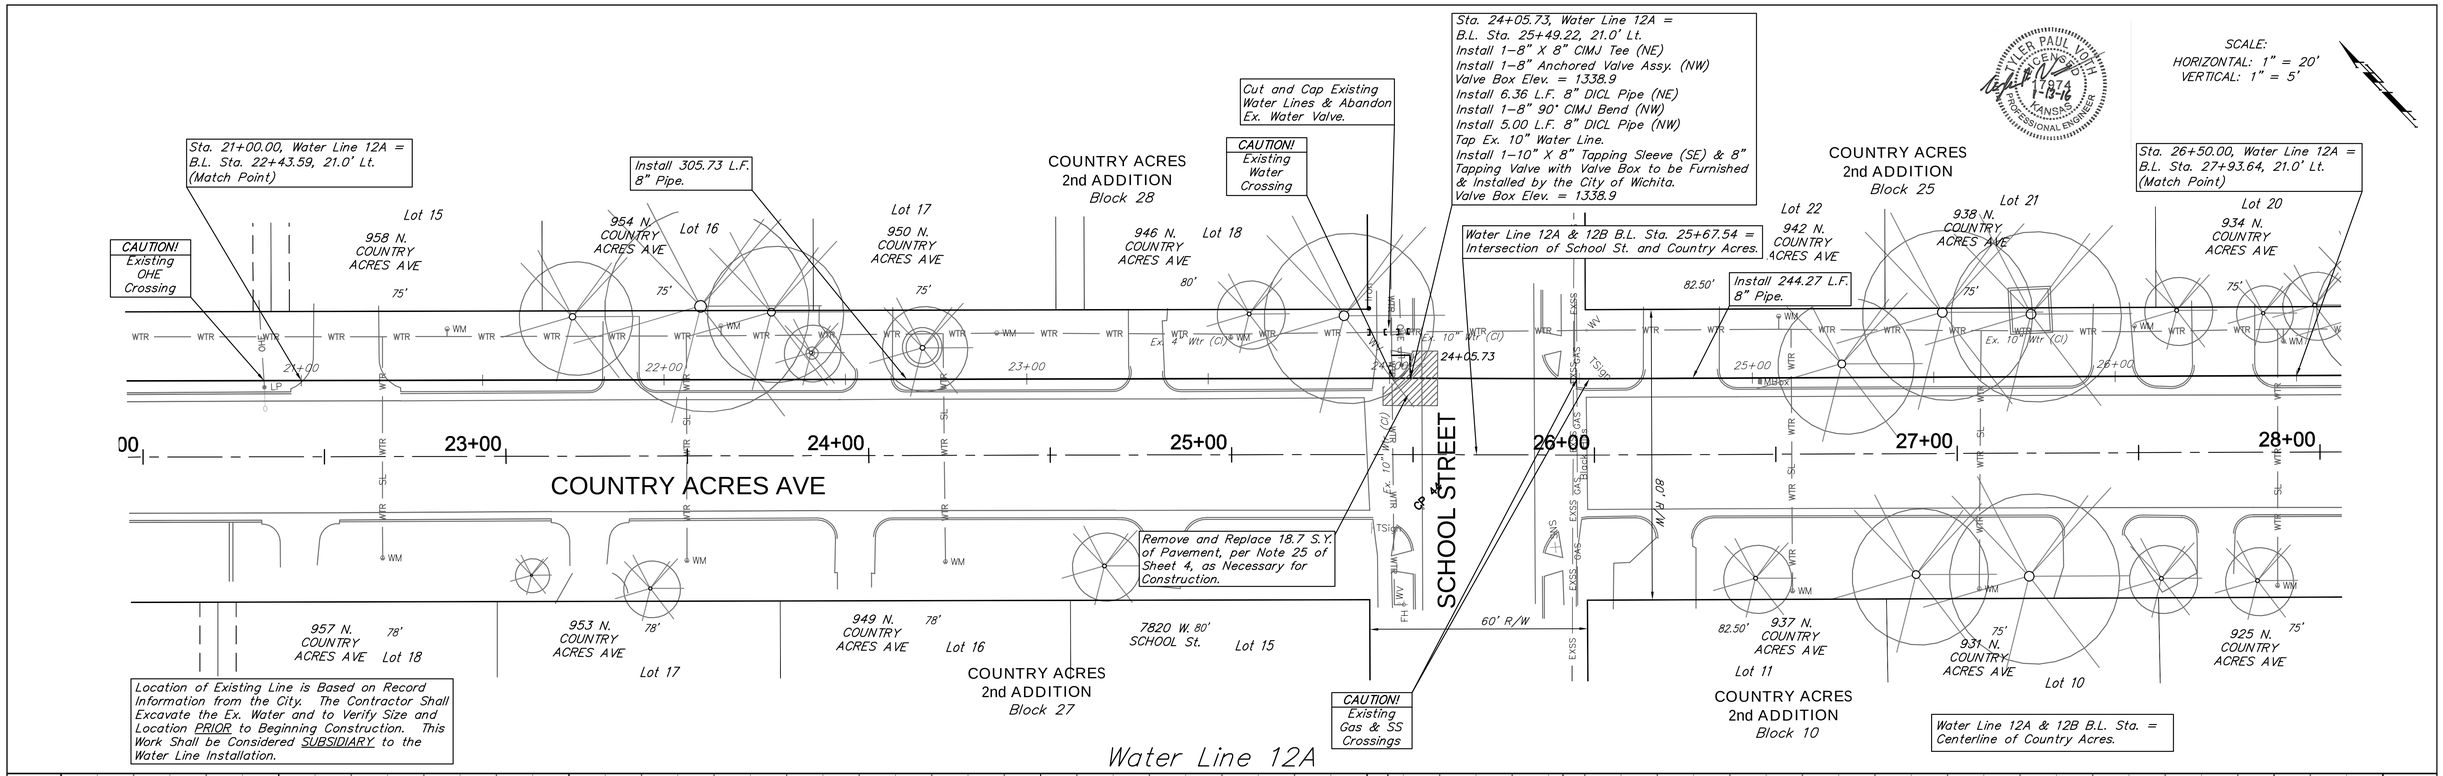

Drawing File: E:\Projects\Country Acres WMR\Civil 3d\Country Acres WMR Basemap.dwg (Country Acres 05)

January 2016

Design: MWS Drawn: STAFF Approved: TPV Scale: NOTED	Project No. 1309E968 CAPITAL IMPROVEMENT PROJECT COUNTRY ACRES WATER PLAN/PROFILE Water Line 12A - Sta. 21+00.00 to Sta. 26+50.00 COUNTRY ACRES WATER MAIN REPLACEMENT PROJECT - PHASE 1a	Baughman Company , P.A. 315 Ellis St. Wichita, KS 67211 P 316-262-7271 F 316-262-0149 ENGINEERING | SURVEYING | PLANNING | LANDSCAPE ARCHITECTURE

SHEET 43 OF 64