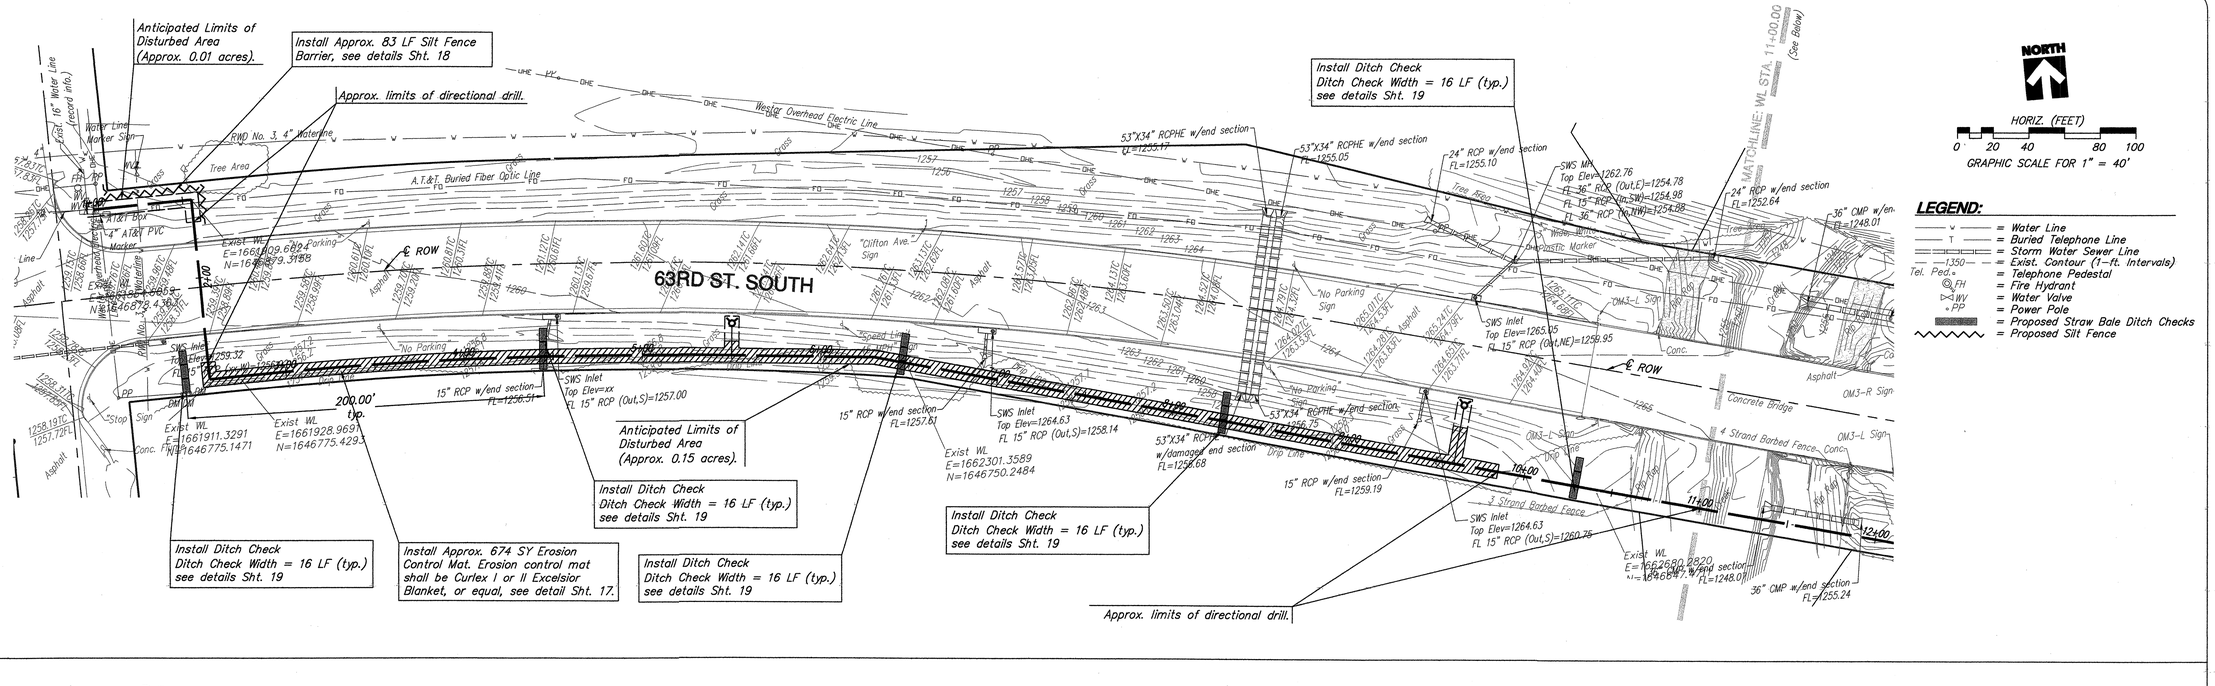

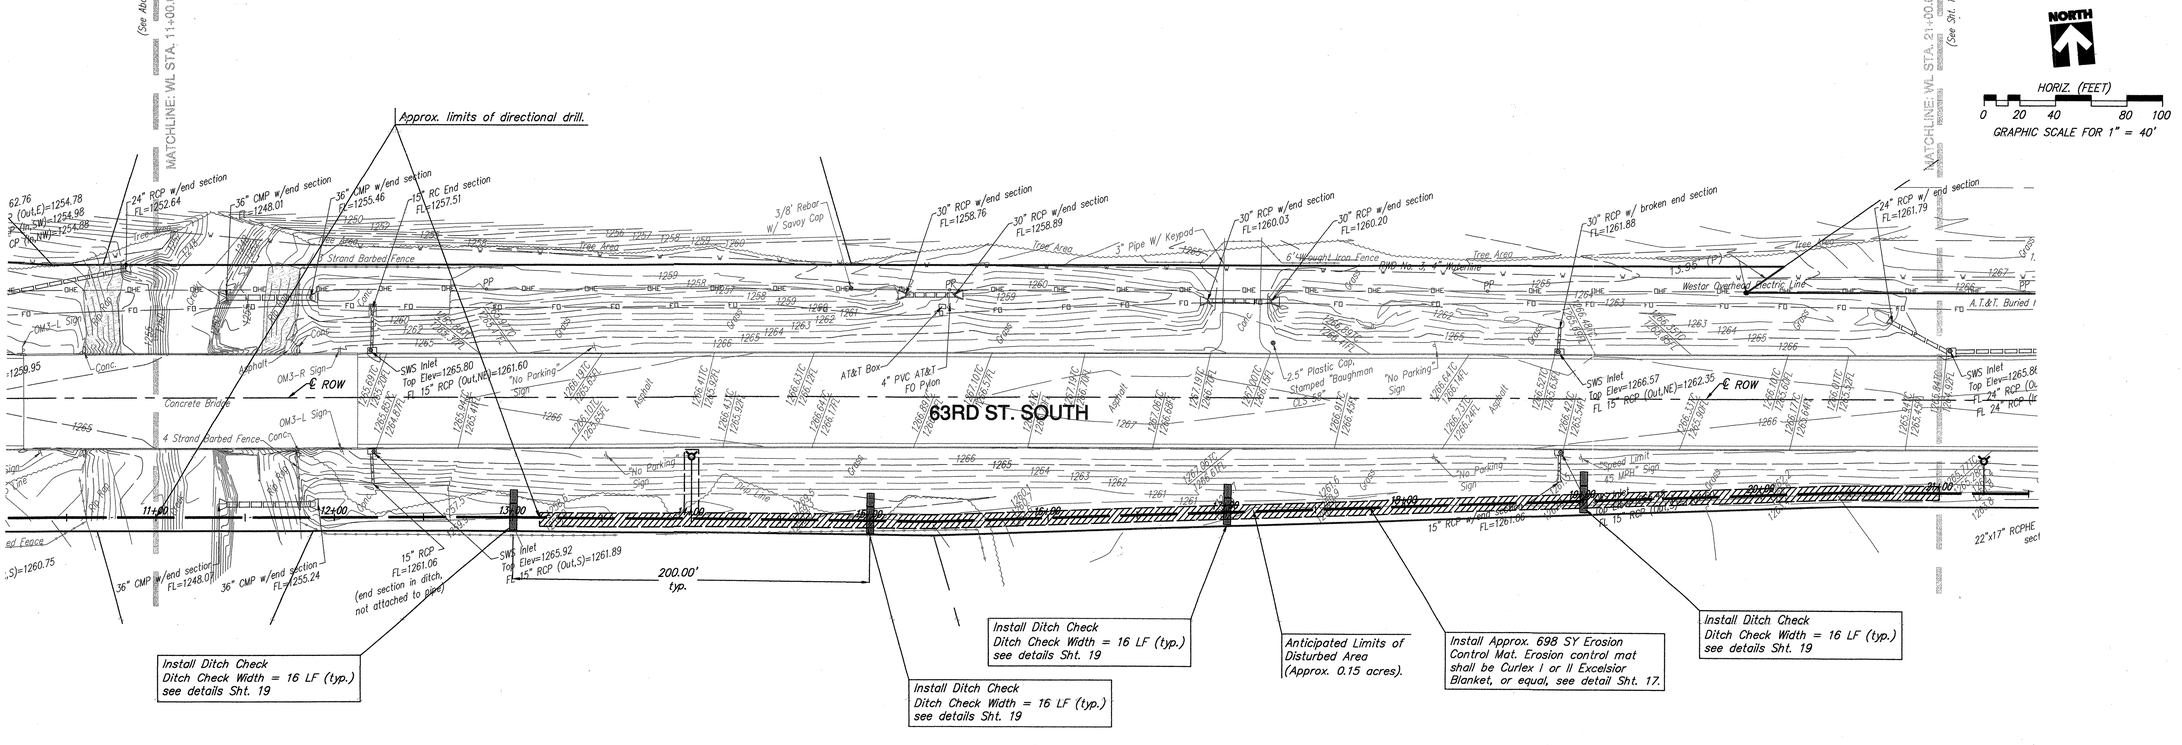

NORTH

HORIZ. (FEET)

0 20 40 80 100

GRAPHIC SCALE FOR 1" = 40'

LEGEND:

- W = Water Line
- T = Buried Telephone Line
- SS = Storm Water Sewer Line
- 1350 = Exist. Contour (1-ft. Intervals)
- Tel. Ped. = Telephone Pedestal
- FH = Fire Hydrant
- WV = Water Valve
- PP = Power Pole
- = Proposed Straw Bale Ditch Checks
- = Proposed Silt Fence

RYAN WILLIAM GLOEKNER LICENSED 23090 KANSAS PROFESSIONAL ENGINEER

YOUNG & ASSOCIATES, P.A.
Professional Civil Engineering Consultants
100 S. Georgia, Derby, KS 67037
tele: (316)788-2552 fax: (316)788-4408 email: engineering@ynpa.com

Copyright 2008, by Young & Associates, P.A., all rights reserved. Prepared in the United States of America. This document, or parts thereof, or design concepts contained herein, are deemed confidential and proprietary information of Young & Associates, P.A. and may not be reproduced in any form without the written permission of Young & Associates, P.A. and may not be assigned to any third party without the written permission of Young & Associates, P.A. The delivery of the original or copies thereof does not constitute publication thereof.

16" WATER LINE No. 2 - STA 1+00.00 to 21+00.00
EROSION CONTROL PLAN

63rd Street South 16" Water Main Extension

City of Wichita
Sedgwick County, Kansas

scale: as noted
Design By: RWG
Drawn By: DSB
Checked By: CRY
P/N: 13-348
Prints Issued:
Field Check, 2-14-14
Office Check, 5-9-14
Final Plans, 10-30-14
Revisions:
△
△
△
△

Sheet No.
16 of 22