BENCHMARKS:

BM #1 Square cut in top of curb adjacent to the SE corner of Lot 2, Block B, The Woods Addition
Elev. = 1381.25 NGVD29

BM #2 Square cut in top of curb NW end of median, Reserve "F"
The Woods Addition
Elev. = 1385.54 NGVD29

FIRE HYDRANTS REQUIRED					
LINE	STATION	BURY LINE ELEVATION	TOP OF PIPE ELEVATION	FIRE HYDRANT BURY REQUIRED*	VALVE STEM EXT. REQUIRED (ft)*
1	2+05.57	1379.05	1374.20	5.5'	1'
1	9+18.52	1371.50	1367.65	4.5'	

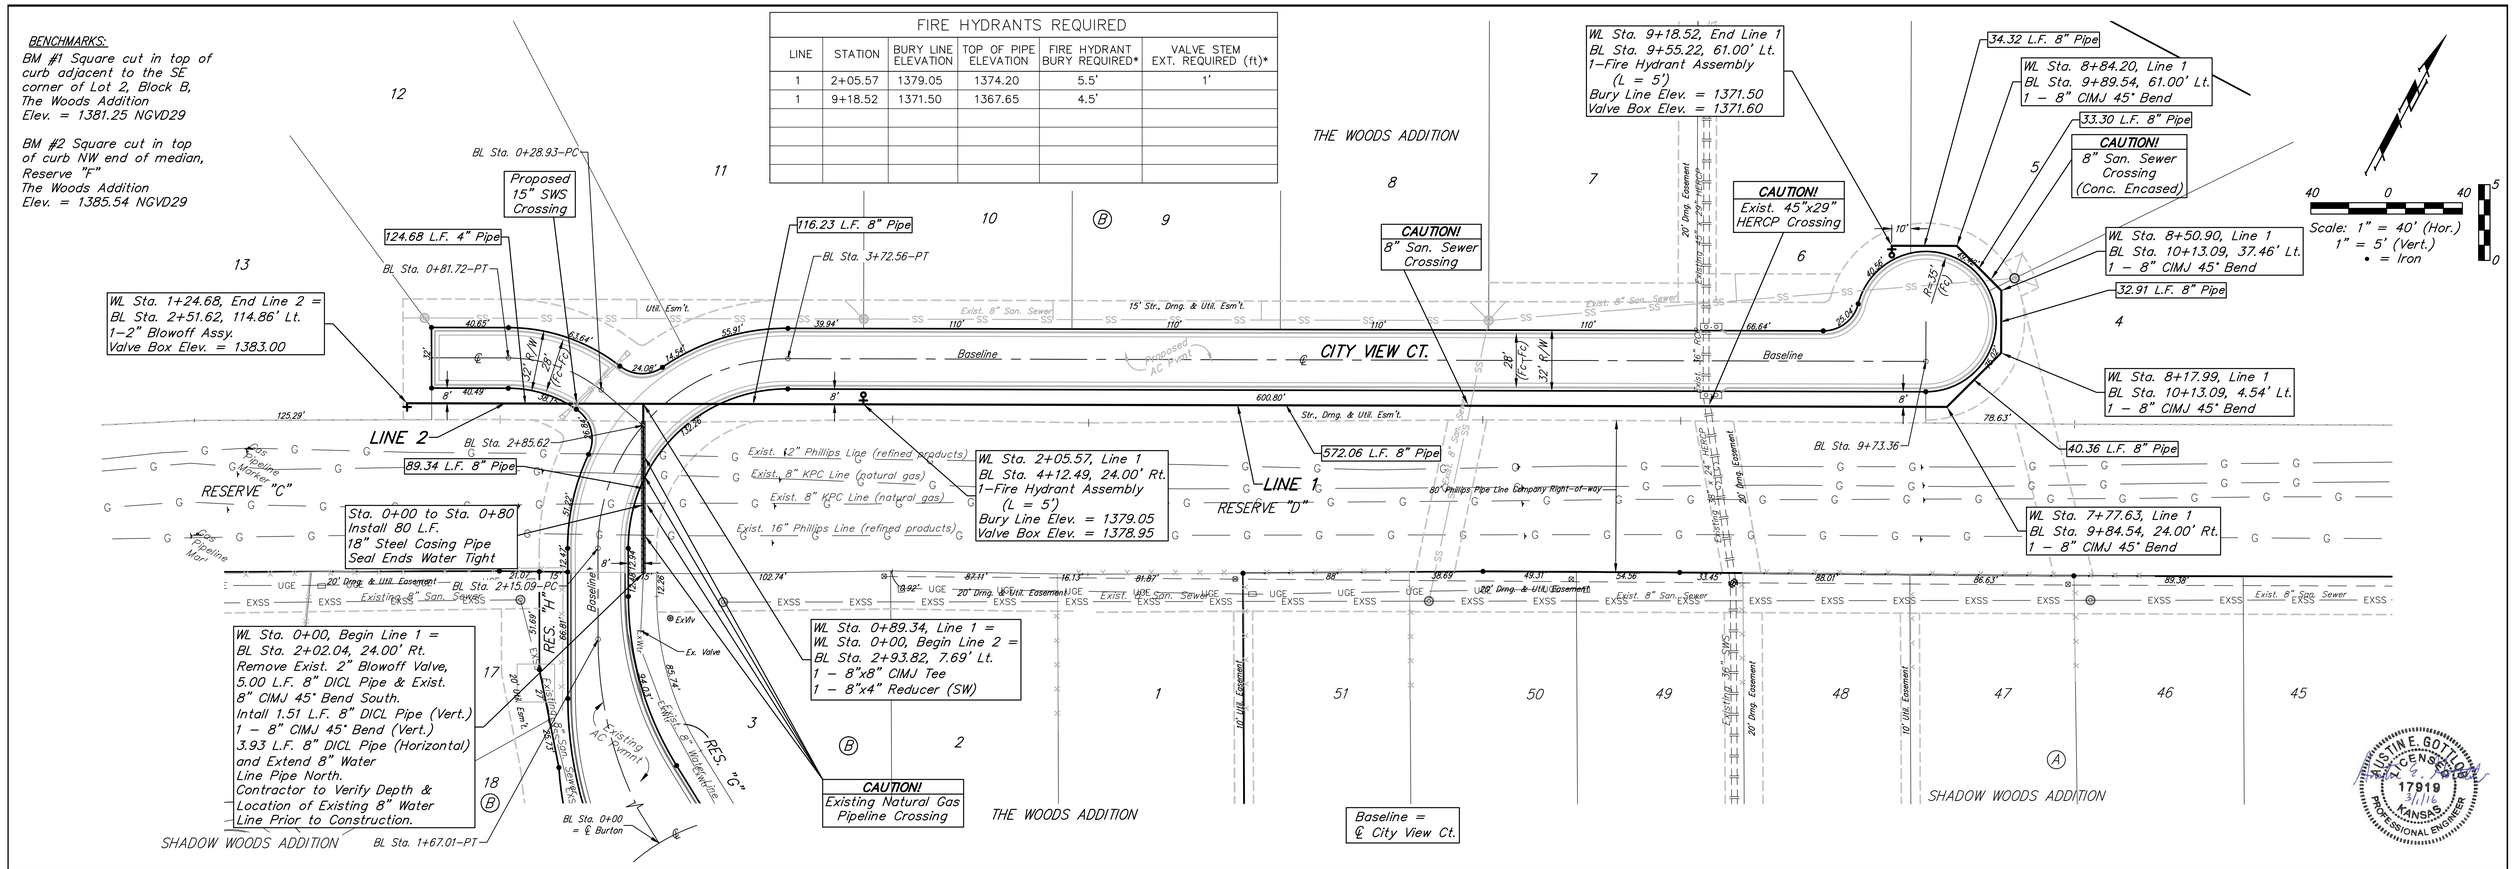

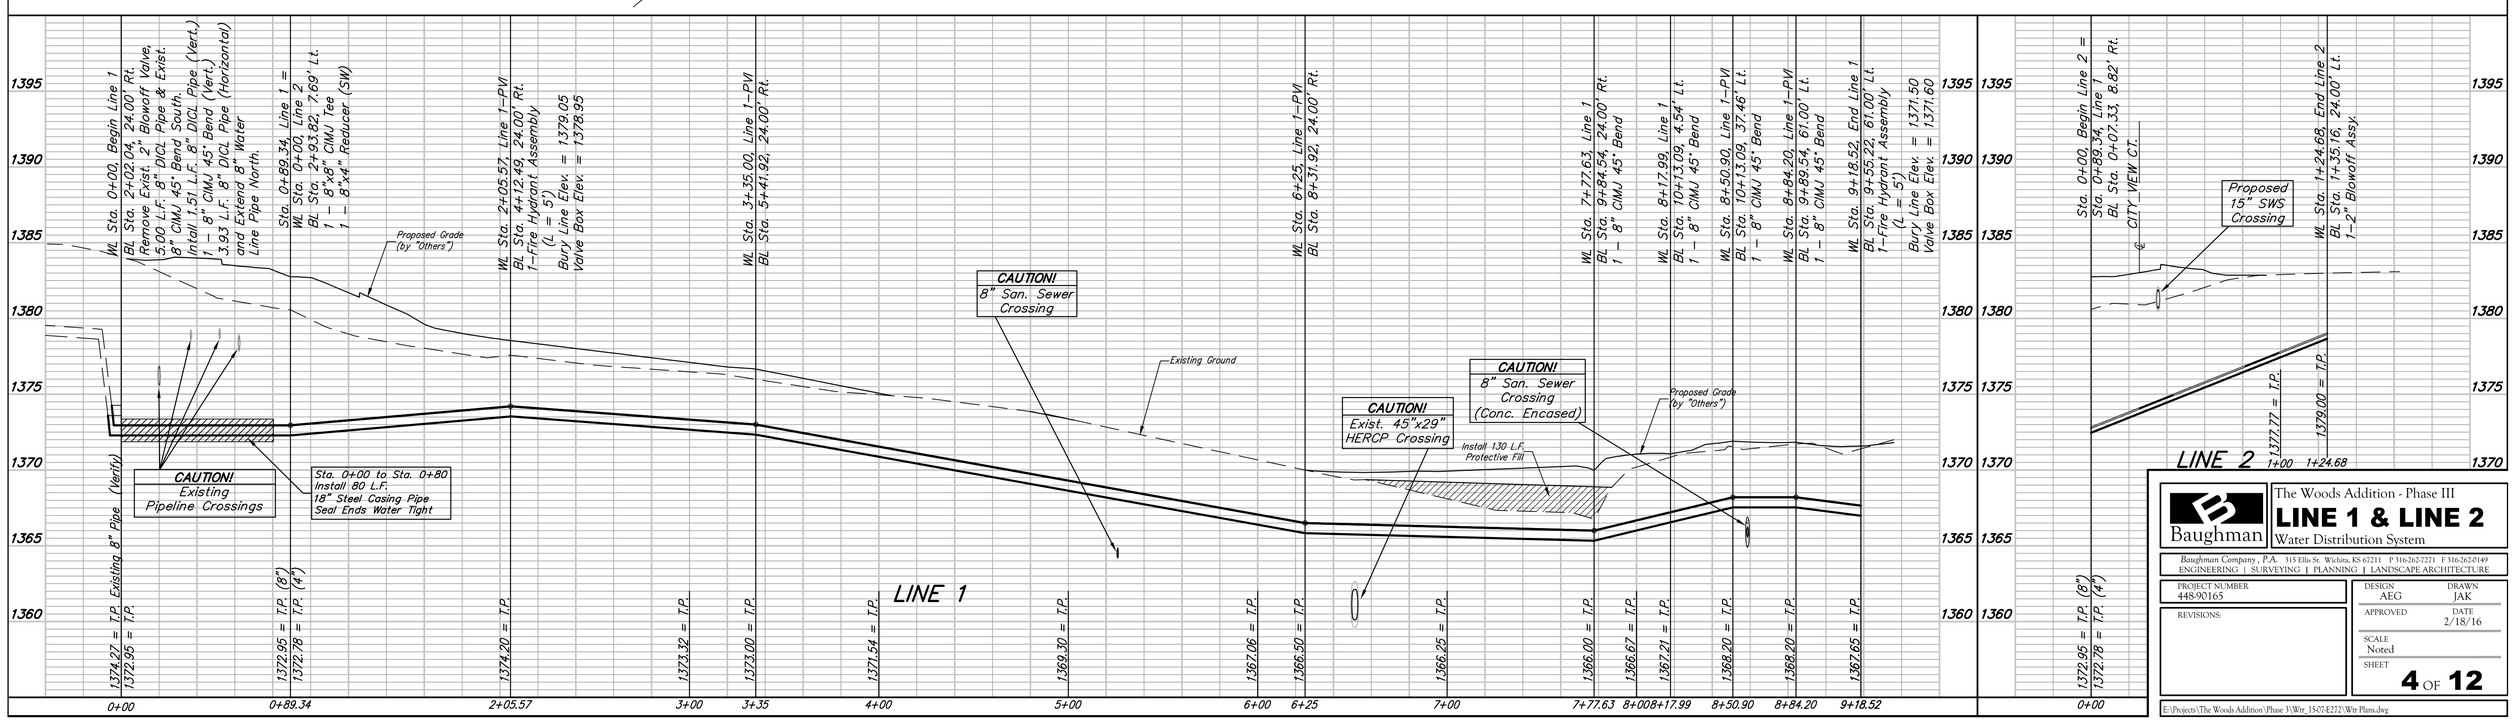

Baughman

The Woods Addition - Phase III

LINE 1 & LINE 2

Water Distribution System

Baughman Company, P.A. 315 Ellis St. Wichita, KS 67211 P 316-262-7271 F 316-262-0149
ENGINEERING | SURVEYING | PLANNING | LANDSCAPE ARCHITECTURE

PROJECT NUMBER	DESIGN	DRAWN
448-90165	AEG	JAK
REVISIONS:	APPROVED	DATE 2/18/16
	SCALE Noted	
	SHEET 4 OF 12	

E:\Projects\The Woods Addition\Phase 3\Wtr_15-07-E272\Wtr Plans.dwg

AUSTIN E. GOTTLIEB LICENSED 17919 KANSAS PROFESSIONAL ENGINEER 3/1/16