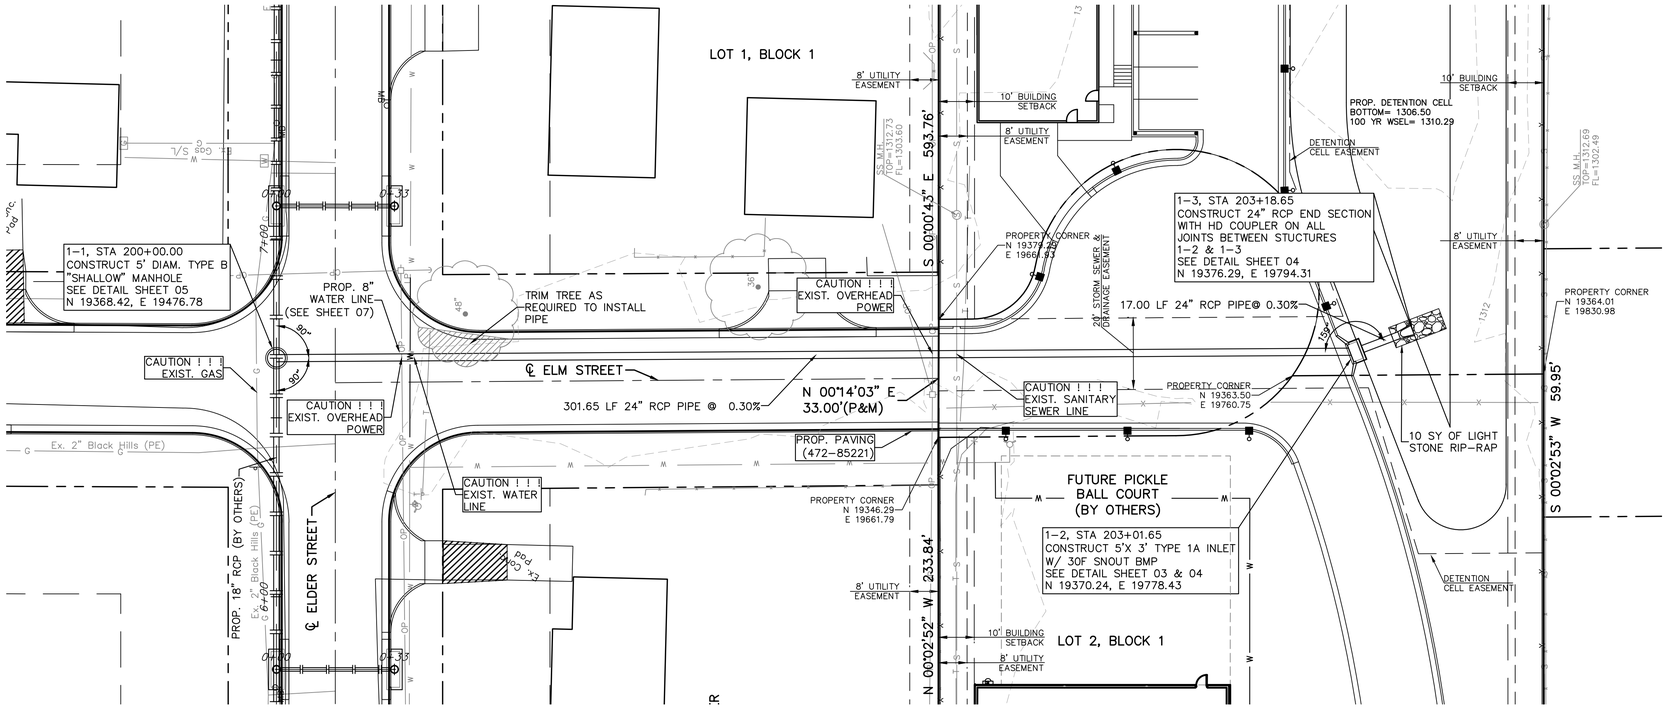

GRAPHIC SCALE

20 0 10 20 40 80

(IN FEET)
1 inch = 20 ft.

1" = 5' VERT.
PROFILE SCALING

STORM LINE 1

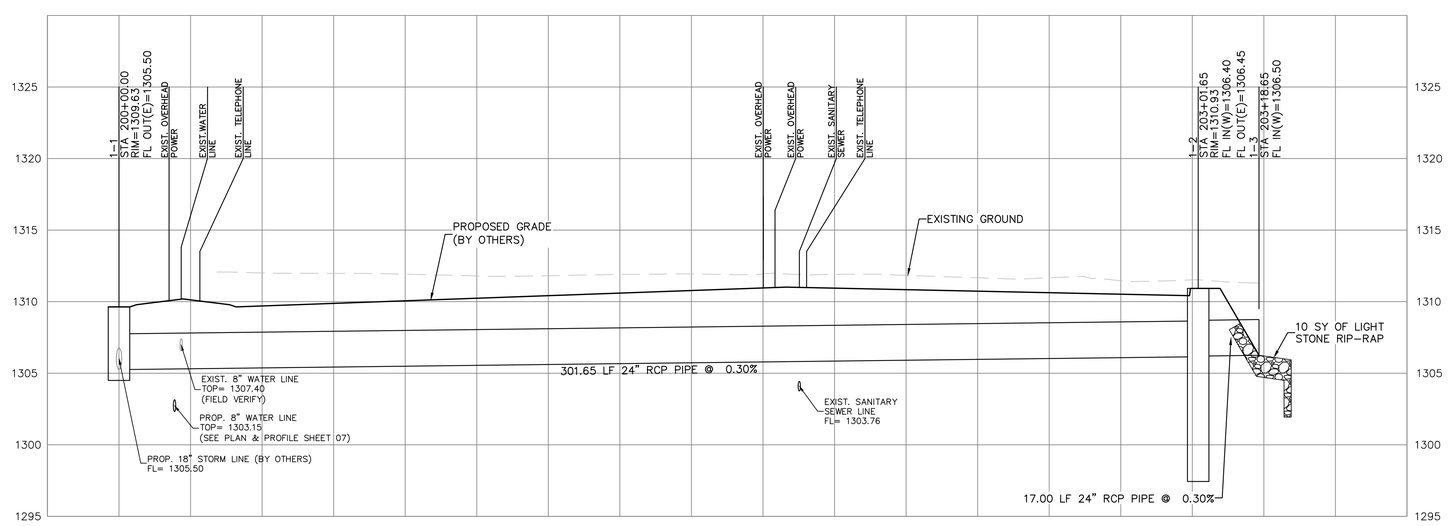

ALL STORM SEWER SHOWN ON THIS SHEET, OTHER THAN THAT CALLED OUT FOR CONSTRUCTION AND PROFILED, SHALL BE BY OTHERS.

REV	DATE	DESCRIPTION	DSN	DWN	CHK
0	2-29-16	FINAL PLANS - FOR CONSTRUCTION	SRS	EAM	SRS

SCOTT R. SERVIS
ENGINEER
KS # 17874

KAW VALLEY ENGINEERING
200 N. EMPORIA, SUITE 100
WICHITA, KANSAS 67202
PH. (316) 440-4304 | FAX (316) 440-4309
wri@kveng.com | www.kveng.com

KAW VALLEY ENGINEERING, INC., IS AUTHORIZED TO OFFER ENGINEERING SERVICES BY KANSAS STATE CERTIFICATE OF AUTHORIZATION # E-1313. EXPIRES 12/31/16

STORM SEWER IMPROVE.
LOT 1&2, NAHOLA ADDITION
WICHITA, KANSAS

STORM SEWER PLAN & PROFILE

PROJ. NO.	G14D0066
DESIGNER	SRS
DRAWN BY	EAM
CFN	0066DPP
SHEET	02_DPP
REV	0

THIS DRAWING SHALL NOT BE UTILIZED BY ANY PERSON, FIRM, OR CORPORATION IN WHOLE OR IN PART WITHOUT THE SPECIFIC PERMISSION OF KAW VALLEY ENGINEERING, INC.