BENCHMARKS:

BM #1: "□" cut in top of curb near intersection of 27th Street North & Woodridge, south of SE corner of Lot 24, Block C, Woods North 3rd Addition.
Elev. = 1392.97 NGVD29

BM #2: "□" cut in top of curb near intersection of Woodridge Court & Woodridge, south of SE corner of Lot 6, Block A, Woods North 3rd Addition.
Elev. = 1390.10 NGVD29

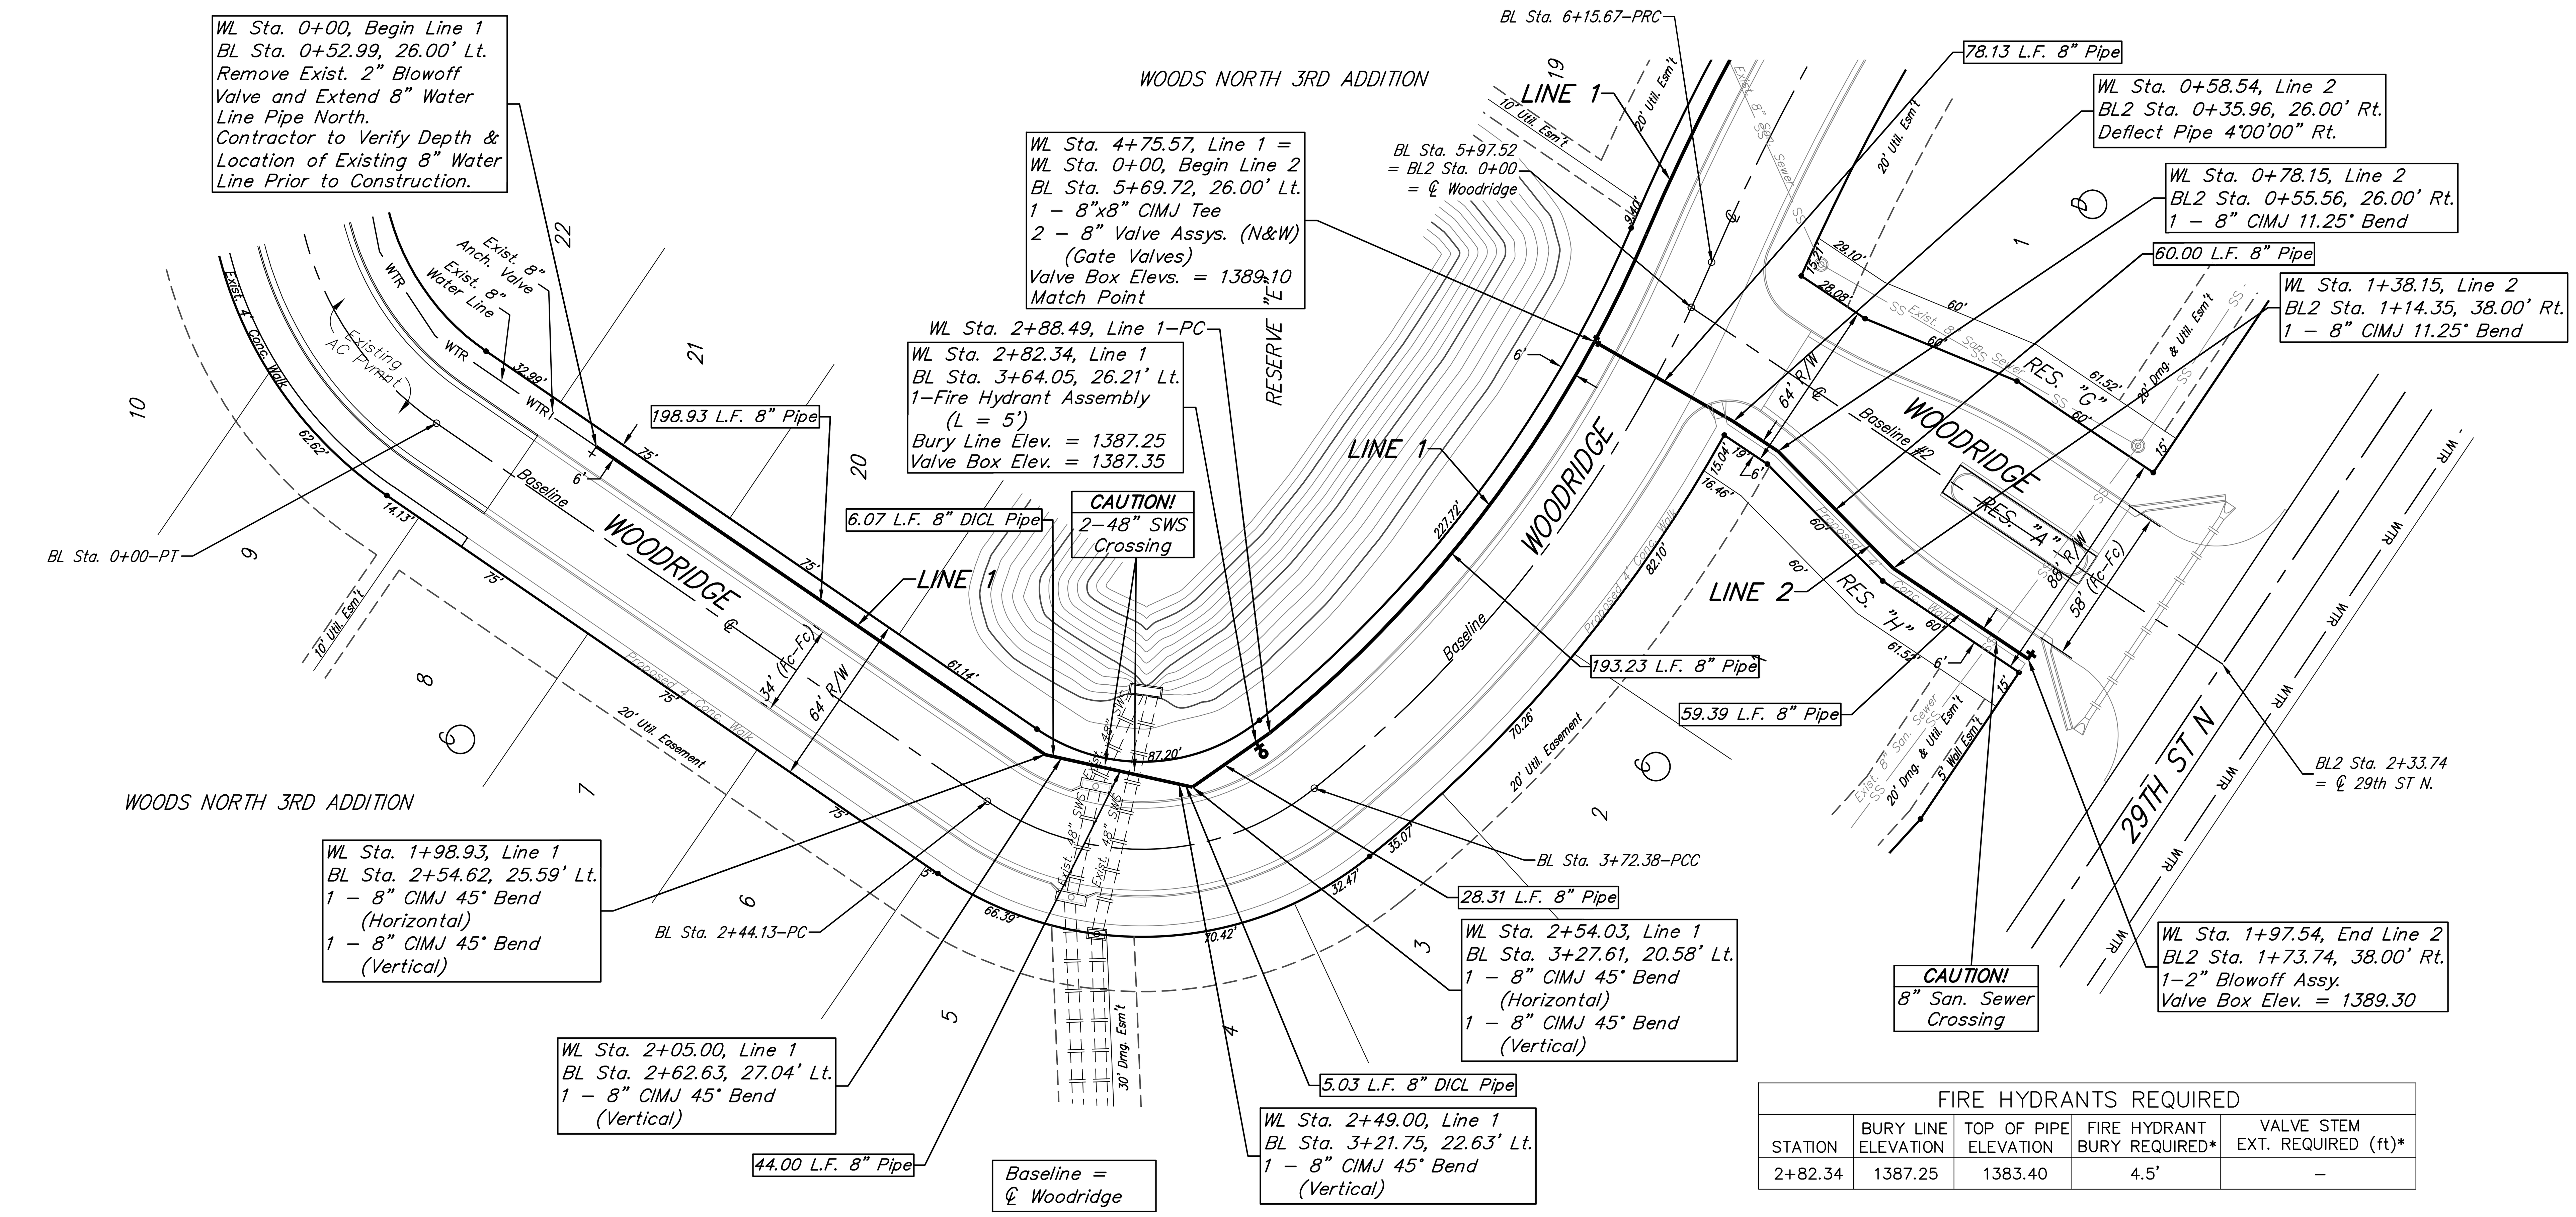

Scale: 1" = 40' (Hor.)
1" = 5' (Vert.)
• = Iron

FIRE HYDRANTS REQUIRED				
STATION	BURY LINE ELEVATION	TOP OF PIPE ELEVATION	FIRE HYDRANT BURY REQUIRED*	VALVE STEM EXT. REQUIRED (ft)*
2+82.34	1387.25	1383.40	4.5'	–

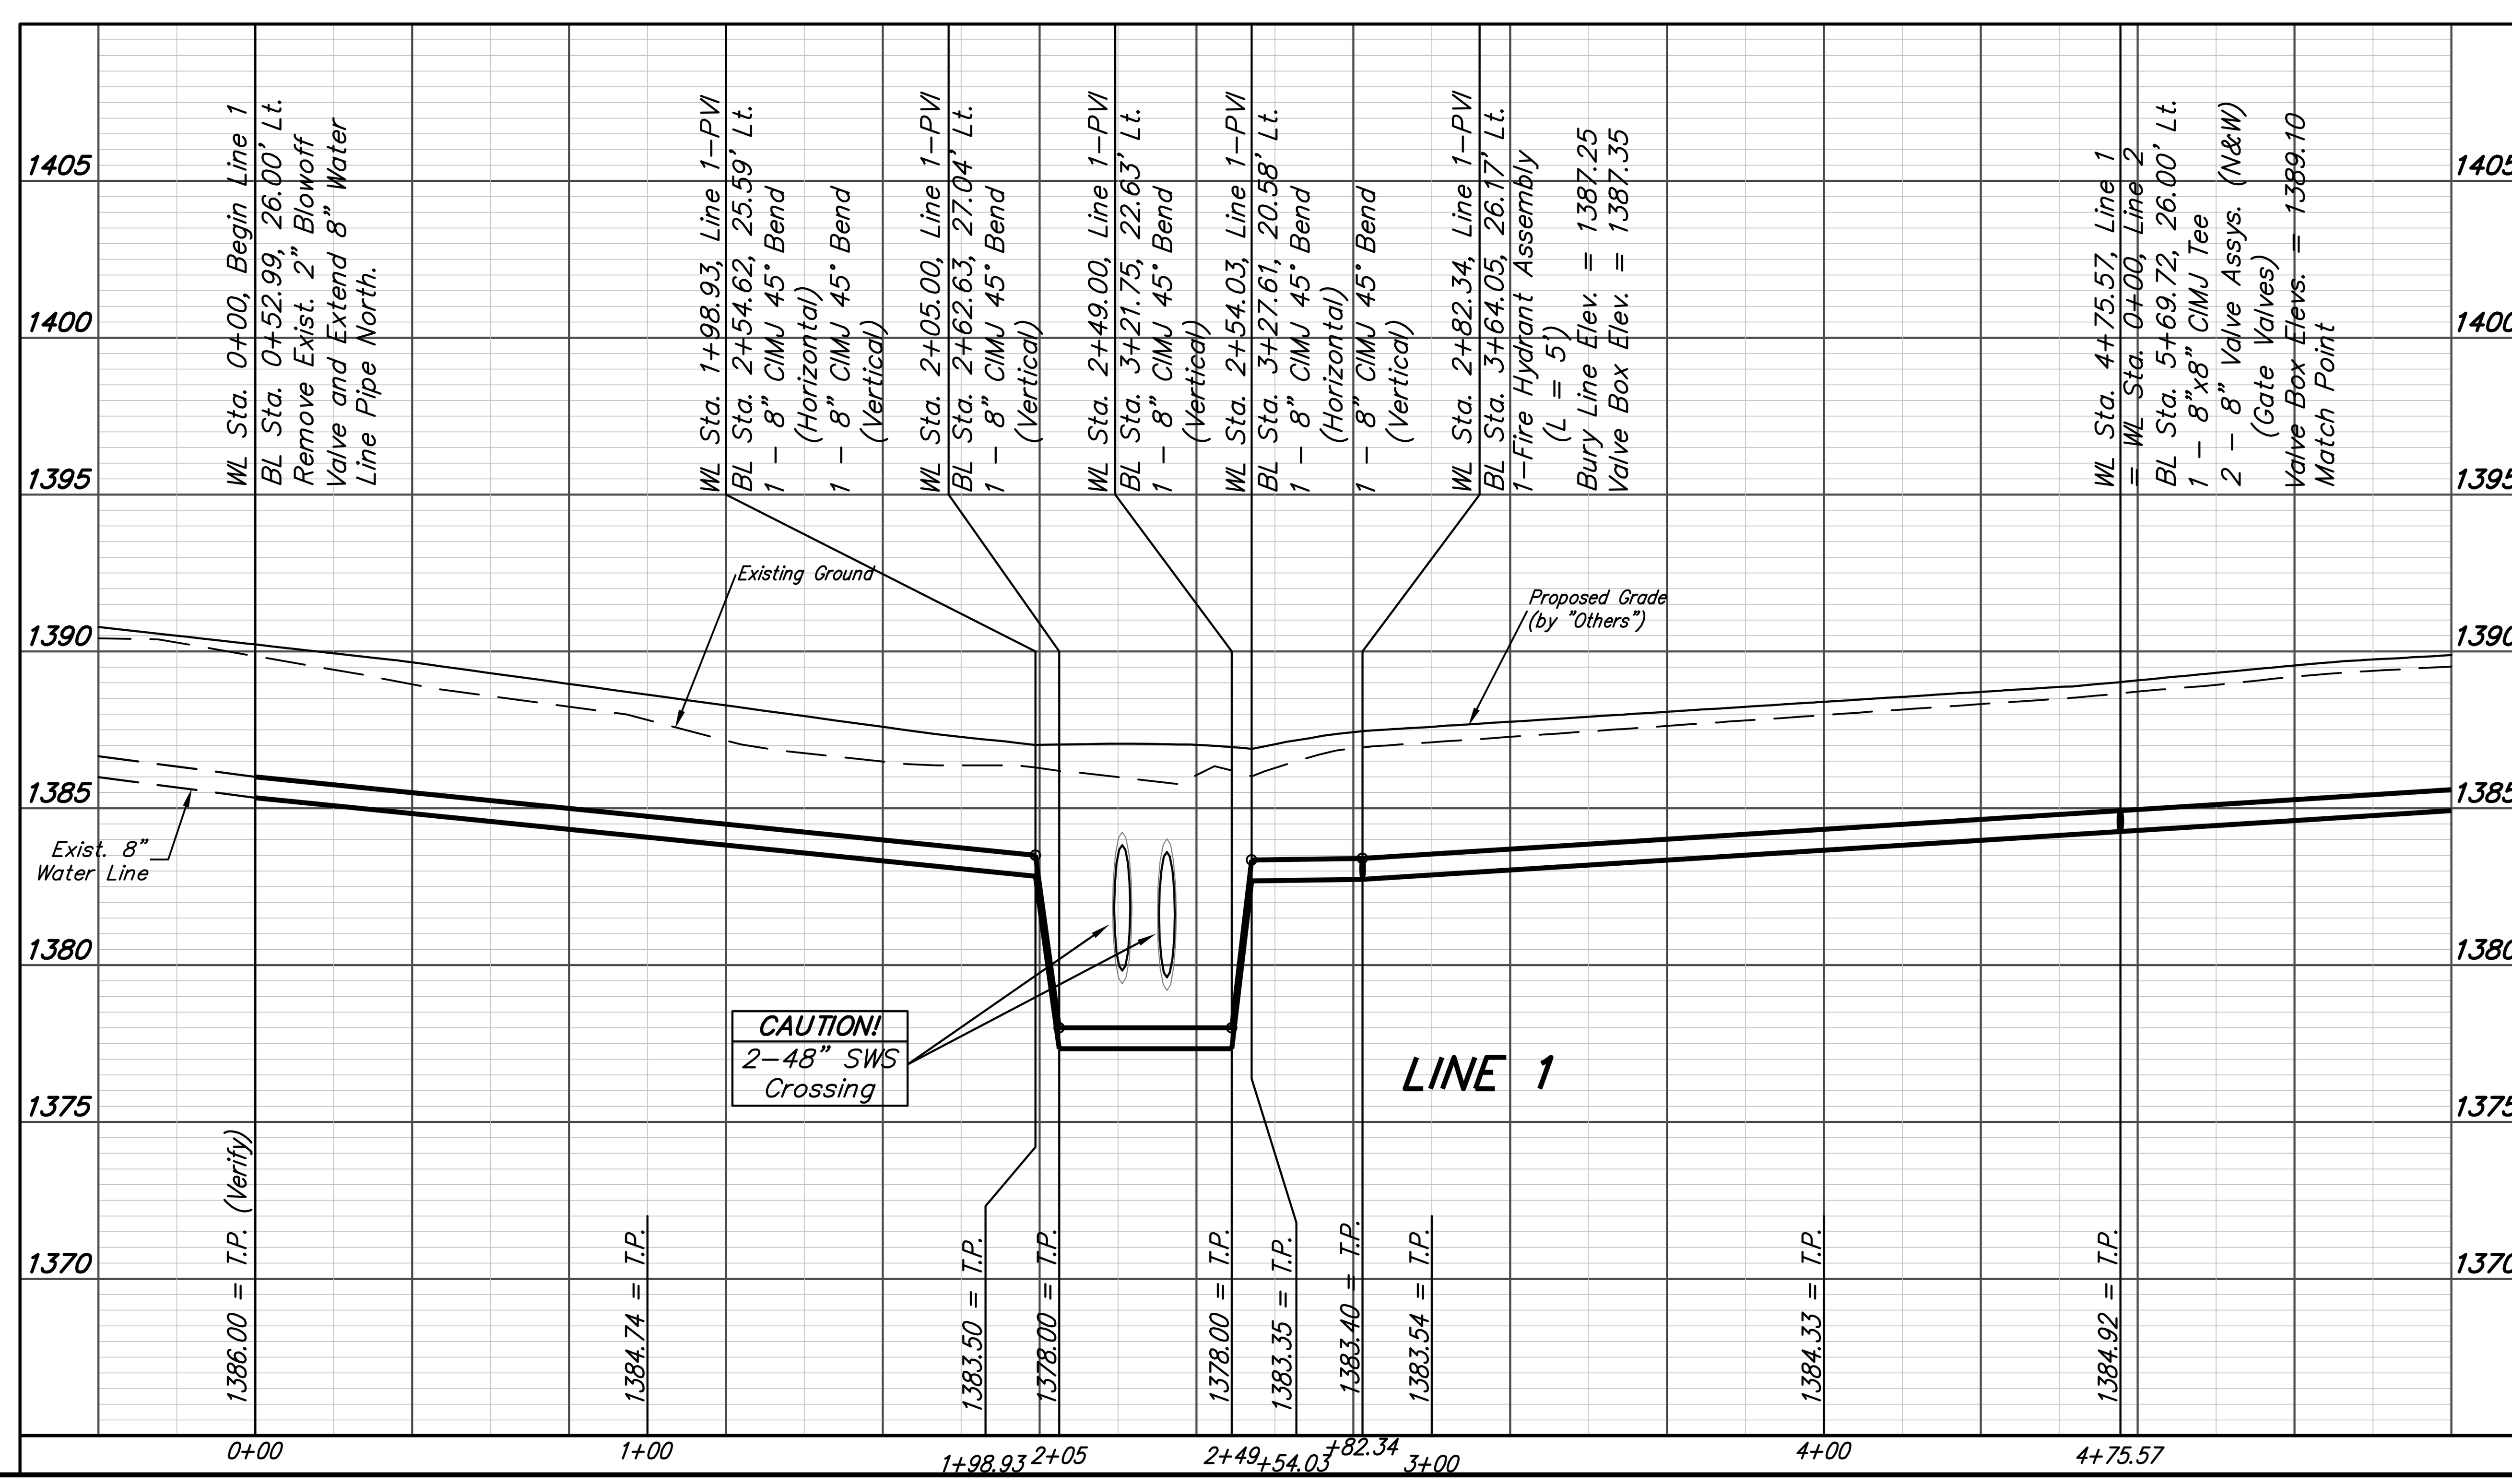

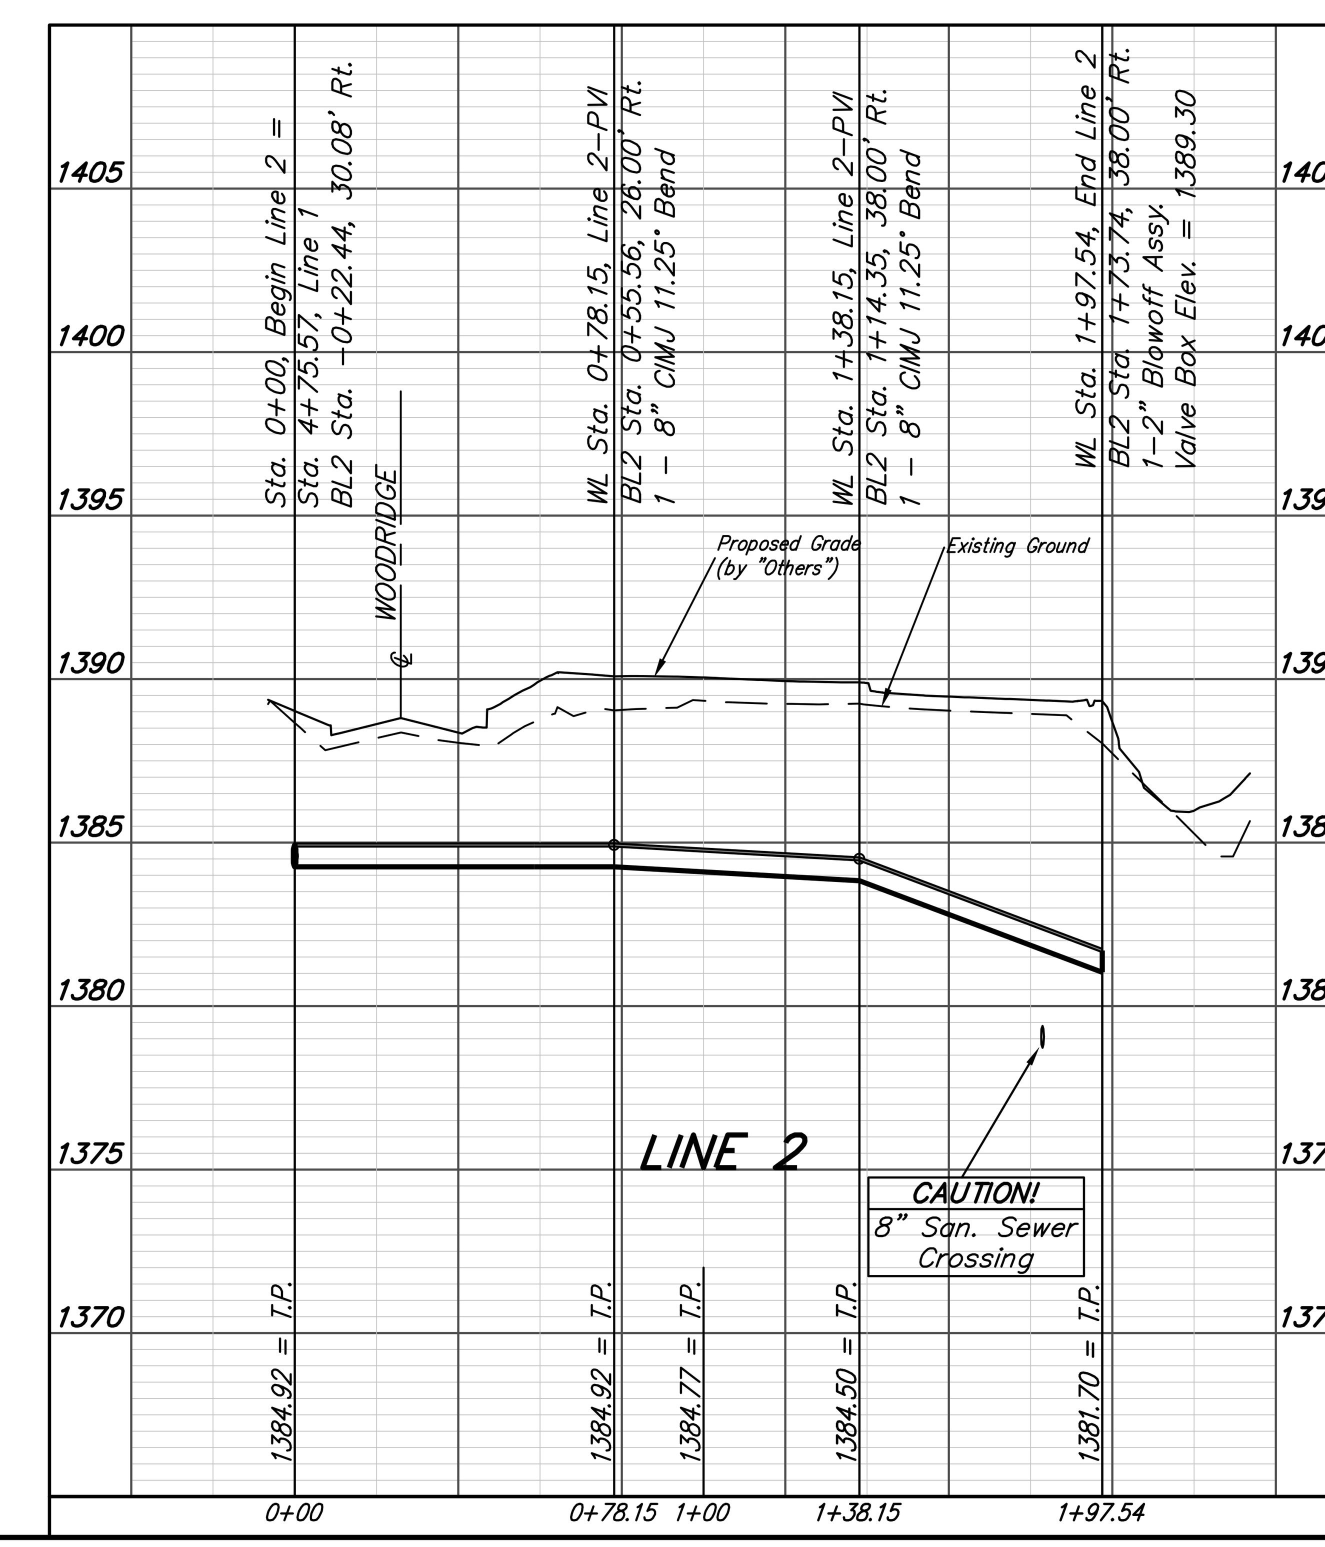

AUSTIN E. GOTTLOB LICENSED 17919 KANSAS PROFESSIONAL ENGINEER 3/14/16

Woods North Addition - Phase IV

LINE 1 & LINE 2

Water Distribution System

Baughman

Baughman Company, P.A. 315 Ellis St. Wichita, KS 67211 P 316-262-7271 F 316-262-0149
ENGINEERING | SURVEYING | PLANNING | LANDSCAPE ARCHITECTURE

PROJECT NUMBER 448-_____	DESIGN AEG
	DRAWN JAK
REVISIONS:	APPROVED
	DATE 1/20/16
	SCALE Noted
	SHEET 4 OF 13

E:\Projects\Woods North 3rd_11-12-P847\Engineering\Phase 4\WTR_15-08-E279\Wtr Plans.dwg