BENCHMARKS:

BM #1: "□" cut in top of curb near intersection of 27th Street North & Woodridge, south of SE corner of Lot 24, Block C, Woods North 3rd Addition.
Elev. = 1392.97 NGVD29

BM #2: "□" cut in top of curb near intersection of Woodridge Court & Woodridge, south of SE corner of Lot 6, Block A, Woods North 3rd Addition.
Elev. = 1390.10 NGVD29

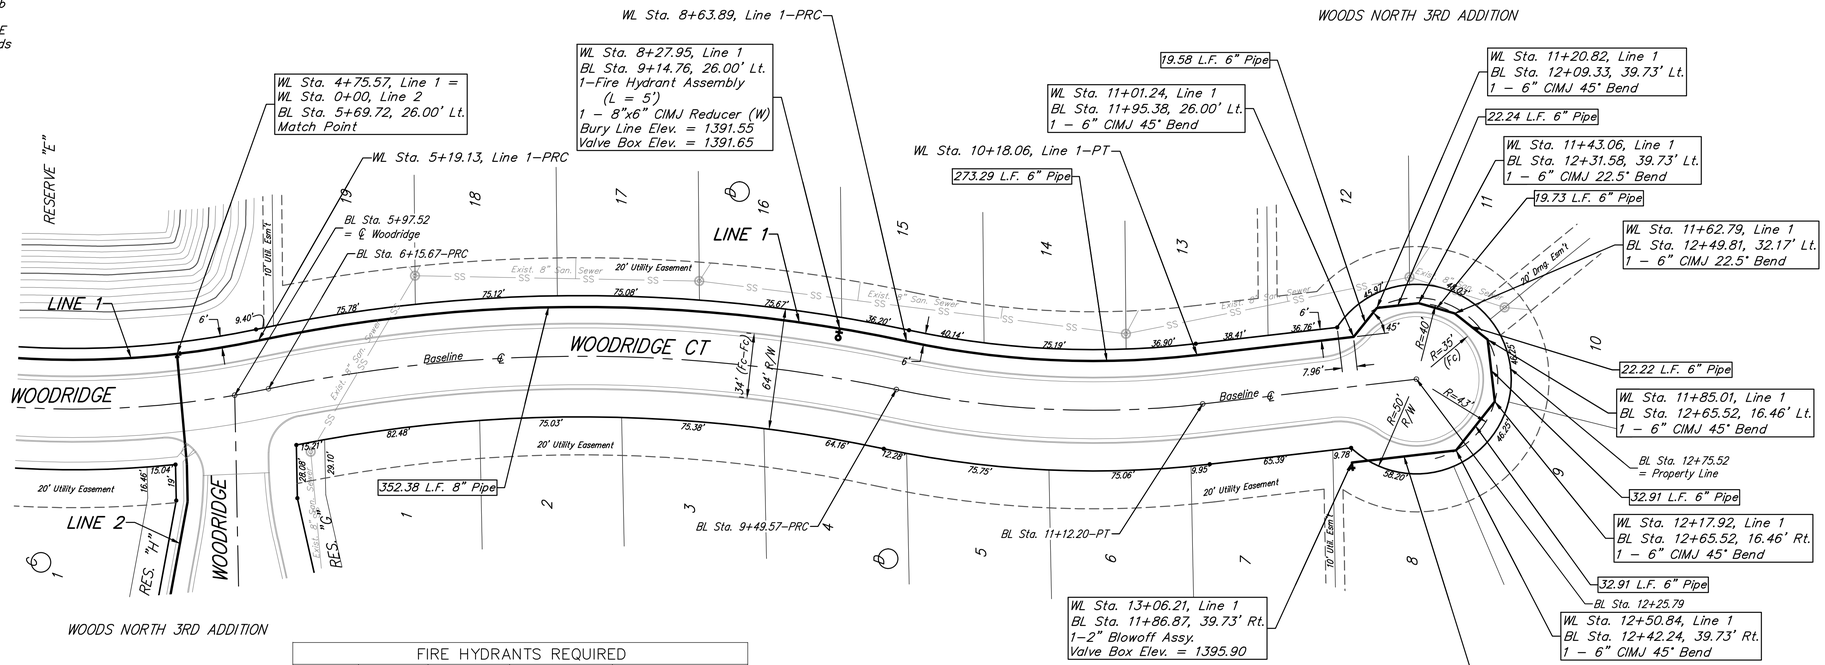

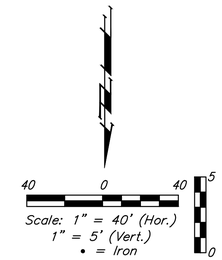

FIRE HYDRANTS REQUIRED

STATION	BURY LINE ELEVATION	TOP OF PIPE ELEVATION	FIRE HYDRANT BURY REQUIRED*	VALVE STEM EXT. REQUIRED (ft)*
8+27.95	1391.55	1387.70	4.5'	–

Baseline = ℄ Woodridge Ct

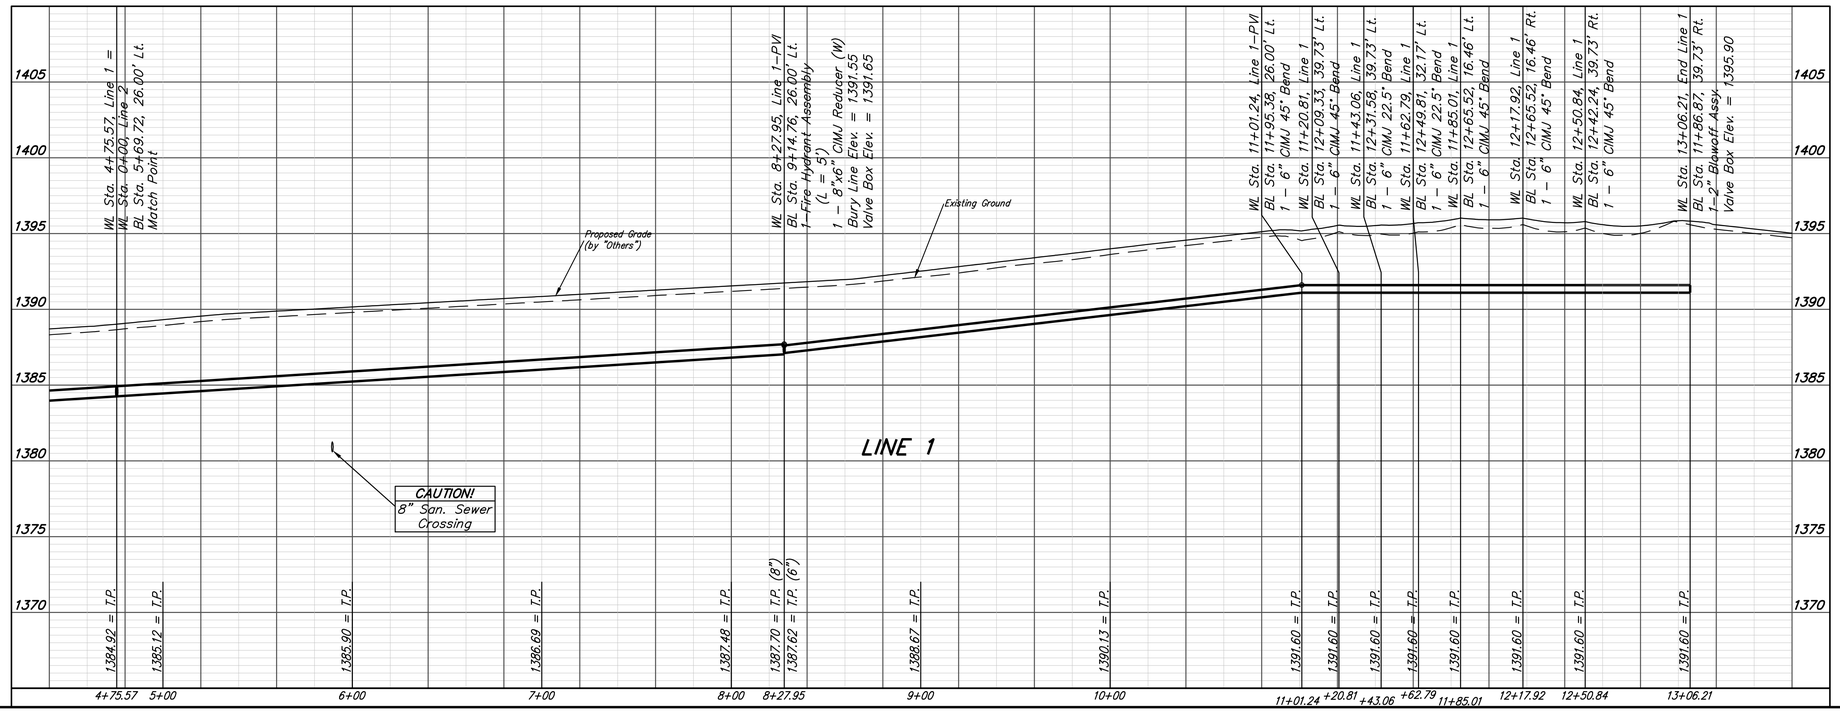

AUSTIN E. GOTTSCHALK
LICENSED
17919
3/11/16
KANSAS
PROFESSIONAL ENGINEER

Baughman

Woods North Addition - Phase IV

LINE 1

Water Distribution System

Baughman Company, P.A. 315 Ellis St. Wichita, KS 67211 P 316-262-2221 F 316-262-0149
ENGINEERING | SURVEYING | PLANNING | LANDSCAPE ARCHITECTURE

PROJECT NUMBER	DESIGN	DRAWN
448	AEG	JAK
REVISIONS:	APPROVED	DATE 1/20/16
	SCALE Noted	
	SHEET **5** OF **13**	

E:\Projects\Woods North 3rd_11-12-P847\Engineering\Phase 4\WTR_1508E279\Wtr Plans.dwg