PLOTTED: Tuesday, April 05, 2016 @ 11:45AM

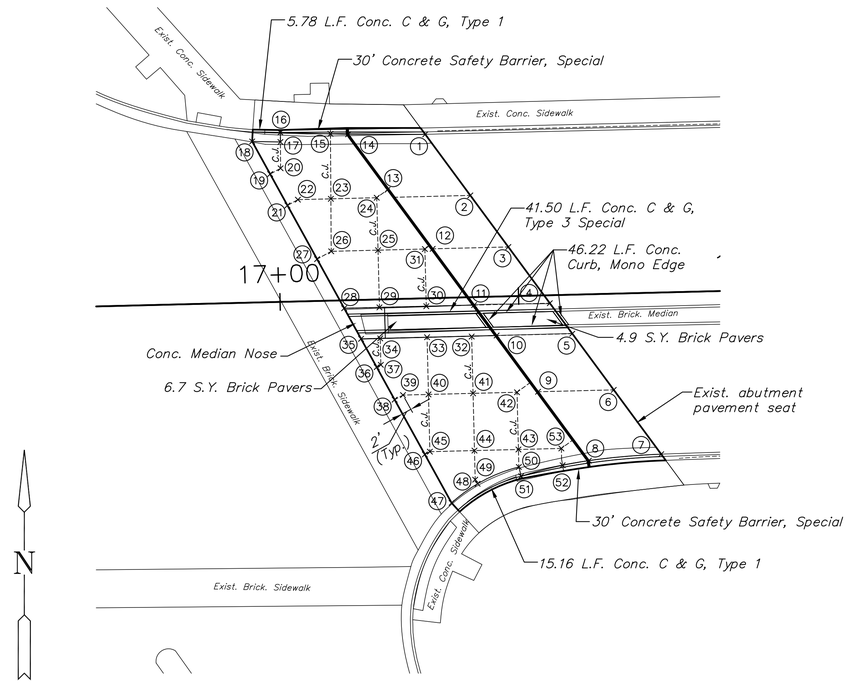

WEST APPROACH SLAB PLAN

SCALE: 1"=15'

0 15 30

Point Table			
Point #	Northing	Easting	Elevation
1	1673264.63	1646211.31	1289.98
2	1673251.83	1646220.75	1290.37
3	1673241.02	1646228.73	1290.57
4	1673229.23	1646237.42	1290.80
5	1673222.85	1646242.13	1290.57
6	1673211.06	1646250.83	1290.38
7	1673197.58	1646260.77	1290.09
8	1673196.22	1646245.61	1289.86
9	1673210.67	1646234.96	1290.21
10	1673222.46	1646226.27	1290.49
11	1673228.84	1646221.56	1290.69
12	1673240.63	1646212.86	1290.43
13	1673253.02	1646203.41	1290.19
14	1673264.64	1646195.15	1289.89
15	1673264.74	1646191.44	1289.87
16	1673265.03	1646180.94	1289.80
17	1673263.03	1646180.95	1289.81
18	1673263.13	1646175.03	1289.77

Point Table			
Point #	Northing	Easting	Elevation
19	1673256.31	1646178.80	1289.91
20	1673257.51	1646180.99	1289.92
21	1673249.73	1646182.42	1290.06
22	1673250.94	1646184.61	1290.05
23	1673251.11	1646191.53	1290.10
24	1673251.35	1646201.14	1290.16
25	1673240.35	1646201.41	1290.34
26	1673240.11	1646191.60	1290.27
27	1673238.47	1646188.63	1290.28
28	1673228.17	1646194.31	1290.49
29	1673228.35	1646201.71	1290.54
30	1673228.59	1646211.53	1290.61
31	1673240.59	1646211.23	1290.41
32	1673222.24	1646221.04	1290.47
33	1673222.10	1646211.69	1290.43
34	1673221.85	1646201.87	1290.38
35	1673221.76	1646197.86	1290.36
36	1673215.82	1646201.13	1290.19

Point Table			
Point #	Northing	Easting	Elevation
37	1673216.30	1646202.01	1290.20
38	1673209.00	1646204.89	1290.00
39	1673209.97	1646206.64	1290.03
40	1673210.10	1646211.98	1290.06
41	1673210.33	1646221.33	1290.12
42	1673210.56	1646230.55	1290.18
43	1673198.56	1646230.84	1289.85
44	1673198.33	1646221.63	1289.76
45	1673198.10	1646212.28	1289.69
46	1673197.52	1646211.22	1289.68
47	1673187.36	1646216.83	1289.41
48	1673191.38	1646222.28	1289.54
49	1673192.24	1646221.78	1289.57
50	1673194.90	1646230.93	1289.73
51	1673192.95	1646231.41	1289.64
52	1673195.25	1646240.10	1289.78
53	1673198.78	1646239.84	1289.94

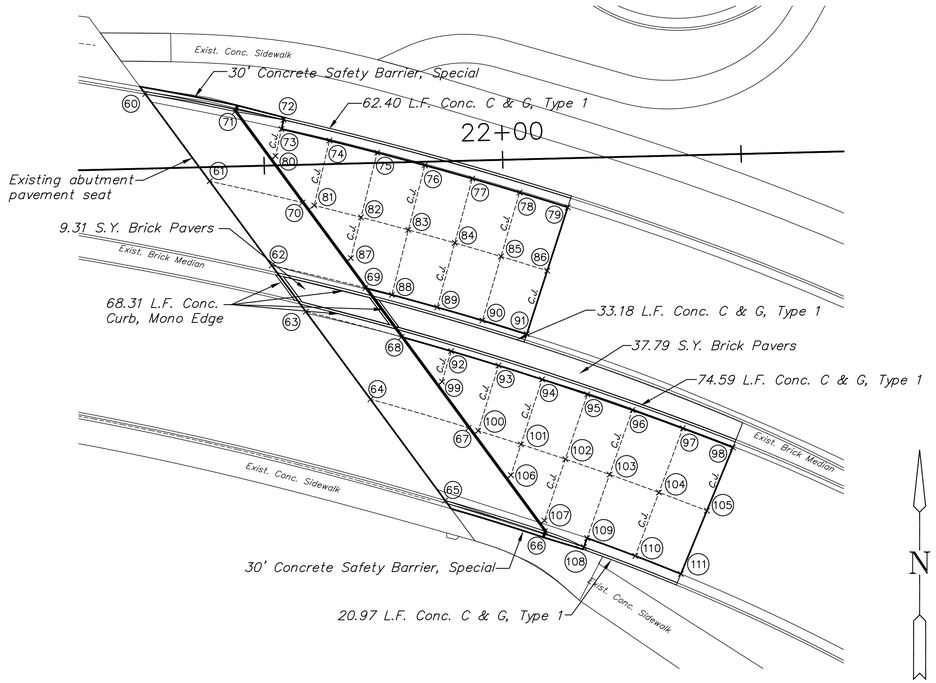

EAST APPROACH SLAB PLAN

SCALE: 1"=15'

0 15 30

Point Table			
Point #	Northing	Easting	Elevation
60	1673255.61	1646605.83	1291.20
61	1673237.33	1646619.31	1290.89
62	1673219.68	1646632.33	1290.59
63	1673210.00	1646639.47	1290.65
64	1673191.62	1646653.03	1290.39
65	1673170.39	1646668.68	1290.00
66	1673163.97	1646689.57	1289.71
67	1673185.62	1646673.60	1290.19
68	1673204.69	1646659.54	1290.50
69	1673214.96	1646651.97	1290.46
70	1673232.86	1646638.77	1290.79
71	1673251.96	1646624.68	1291.12
72	1673250.21	1646634.82	1291.08
73	1673248.26	1646634.36	1291.06
74	1673245.86	1646644.41	1291.02
75	1673243.32	1646654.43	1290.98
76	1673240.67	1646664.41	1290.94
77	1673237.88	1646674.36	1290.89

Point Table			
Point #	Northing	Easting	Elevation
78	1673234.97	1646684.28	1290.84
79	1673231.86	1646694.38	1290.79
80	1673242.61	1646633.12	1290.98
81	1673232.25	1646641.24	1290.78
82	1673229.77	1646651.04	1290.73
83	1673227.12	1646660.97	1290.67
84	1673224.40	1646670.69	1290.62
85	1673221.55	1646680.38	1290.57
86	1673218.57	1646690.08	1290.52
87	1673221.21	1646648.91	1290.57
88	1673213.51	1646657.51	1290.42
89	1673210.90	1646667.02	1290.36
90	1673208.14	1646676.49	1290.30
91	1673205.27	1646685.79	1290.24
92	1673201.71	1646669.92	1290.42
93	1673198.70	1646679.87	1290.34
94	1673195.80	1646689.00	1290.27
95	1673192.64	1646698.49	1290.20

Point Table			
Point #	Northing	Easting	Elevation
96	1673189.35	1646707.95	1290.13
97	1673185.54	1646718.51	1290.05
98	1673181.52	1646728.99	1289.97
99	1673195.29	1646668.03	1290.36
100	1673185.00	1646675.61	1290.17
101	1673182.16	1646684.57	1290.08
102	1673179.06	1646693.87	1289.98
103	1673175.84	1646703.15	1289.88
104	1673172.08	1646713.50	1289.77
105	1673168.25	1646723.54	1289.66
106	1673175.71	1646682.47	1289.95
107	1673166.18	1646689.49	1289.72
108	1673160.63	1646697.75	1289.57
109	1673162.51	1646698.42	1289.58
110	1673158.77	1646708.54	1289.44
111	1673154.99	1646718.10	1289.31

J:\Civil\472-84922\dwg\PP\102964.Appr Dtls.DWG

MKEC
Wichita, KS • 316-684-9600

PAWNEE AVENUE BRIDGE OVER ARKANSAS RIVER

BRIDGE REHABILITATION IMPROVEMENTS

©2013
MKEC Engineering
All Rights Reserved
www.mkec.com
These drawings and their contents, including, but not limited to, all concepts, designs, & ideas are the exclusive property of MKEC Engineering (MKEC), and may not be used or reproduced in any way without the express consent of MKEC.

APPROACH GRADING PLANS

PROJECT NO.	472-84922
DATE	04/05/2016
SCALE	1"=20'

DESIGNED	DRAWN	CHECKED
JRA	DPG	JRA

NO.	REVISION	DATE
---	---	---
---	---	---
---	---	---
---	---	---
---	---	---

SHEET NO.