PLOTTED: Tuesday, April 05, 2016 @ 11:51AM

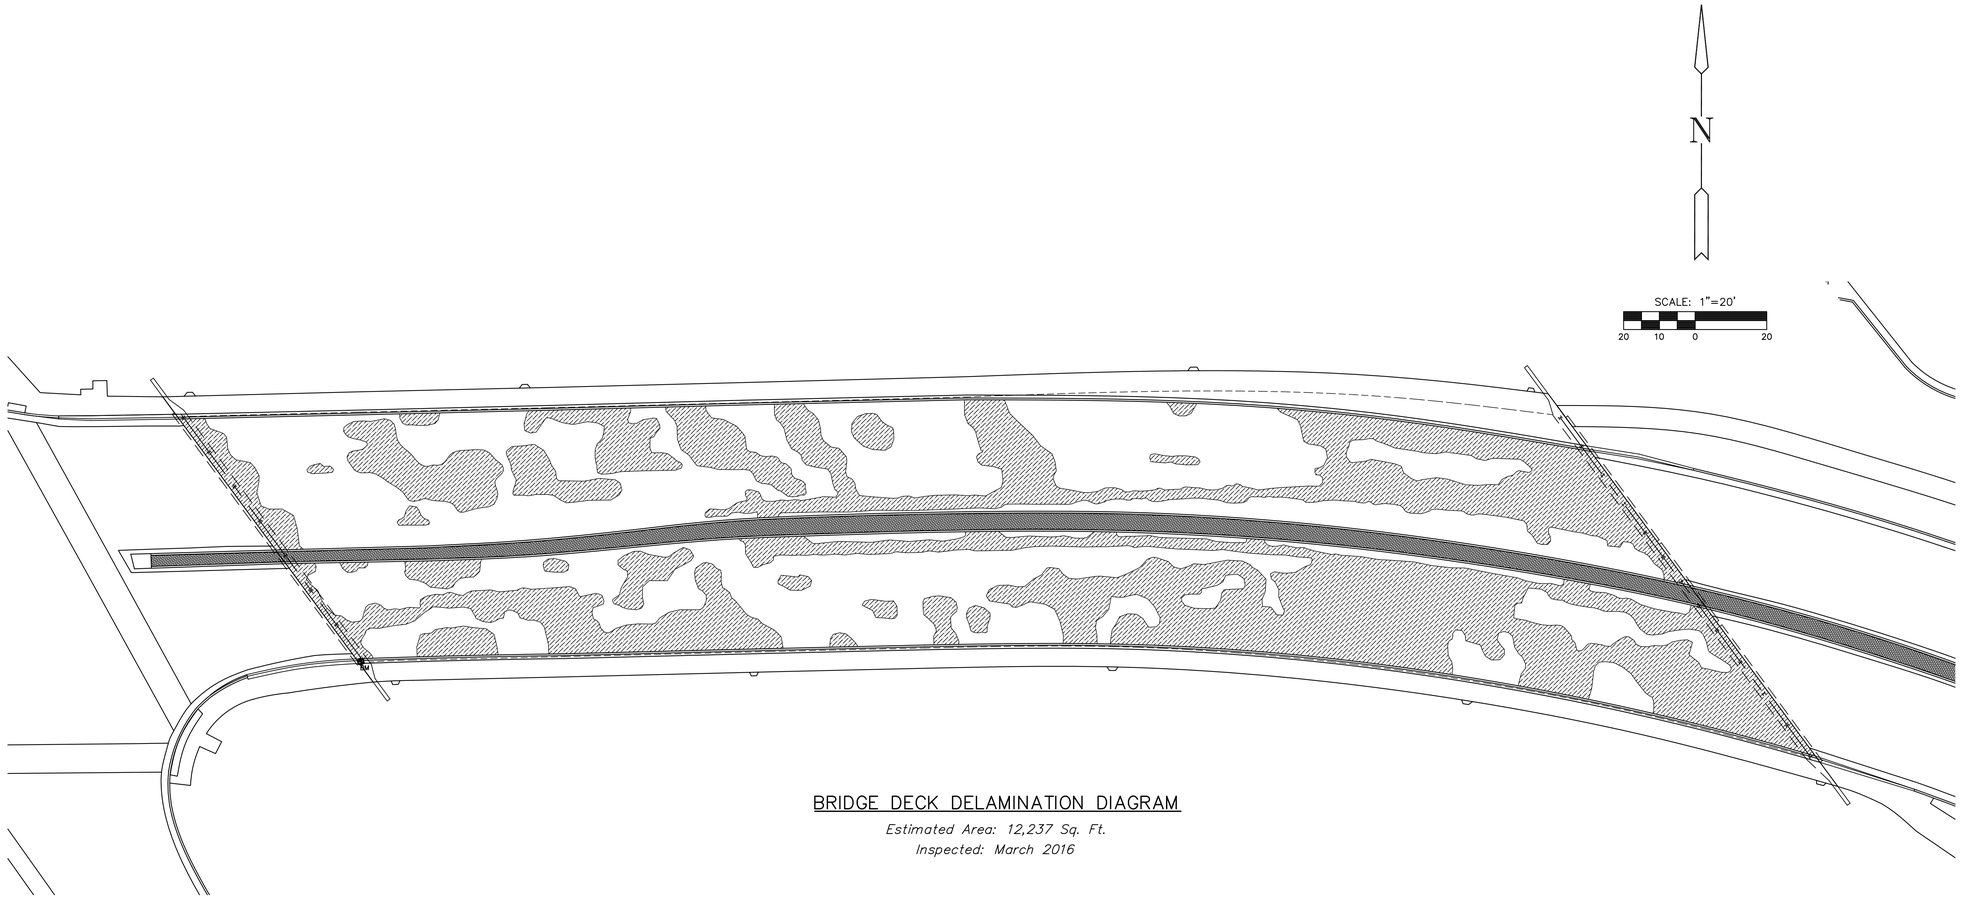


## BRIDGE DECK DELAMINATION DIAGRAM

*Estimated Area: 12,237 Sq. Ft.*
*Inspected: March 2016*

*NOTE:*

*This diagram is provided as a representation of delaminated area obtained by sounding as produced by MKEC Engineering, Inc. during March 2016. It is provided for information only. The Contractor and City of Wichita Engineer are to determine patch areas.*

J:\Civil\11024\dwg\Bridge\11024DEL.DWG

MKEC
Wichita, KS • 316-684-9600

# PAWNEE AVENUE BRIDGE OVER ARKANSAS RIVER

## BRIDGE REHABILITATION IMPROVEMENTS

©2013
MKEC Engineering
All Rights Reserved
www.mkec.com
These drawings and their contents, including, but not limited to, all concepts, designs, & Ideas are the exclusive property of MKEC Engineering (MKEC), and may not be used or reproduced in any way without the express consent of MKEC.

BRIDGE DECK DELAMINATION

| | |
|---|---|
| PROJECT NO. | 472-84922 |
| DATE | 04/05/2016 |
| SCALE | 1"=20' |

| DESIGNED | DRAWN | CHECKED |
|---|---|---|
| HWL | DPG | KJS |

| NO. | REVISION | DATE |
|---|---|---|
| --- | --- | --- |
| --- | --- | --- |
| --- | --- | --- |
| --- | --- | --- |
| --- | --- | --- |

SHEET NO.

15 OF 51