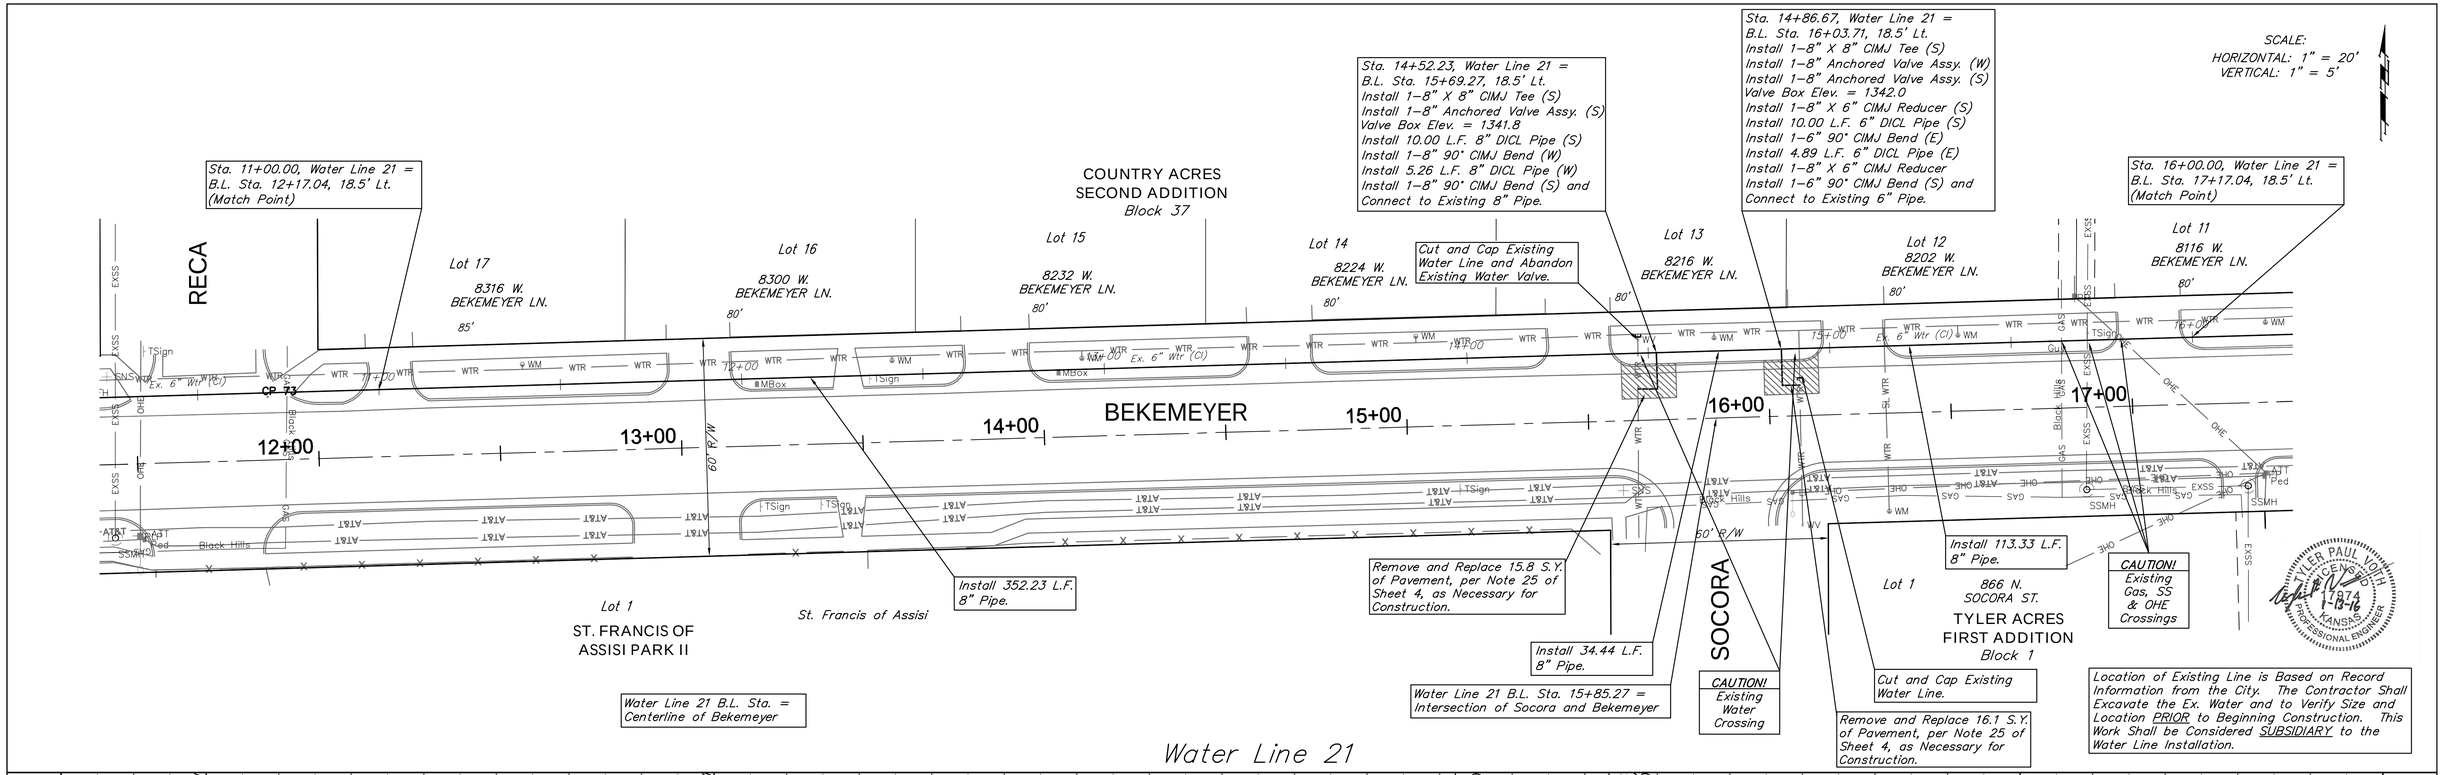

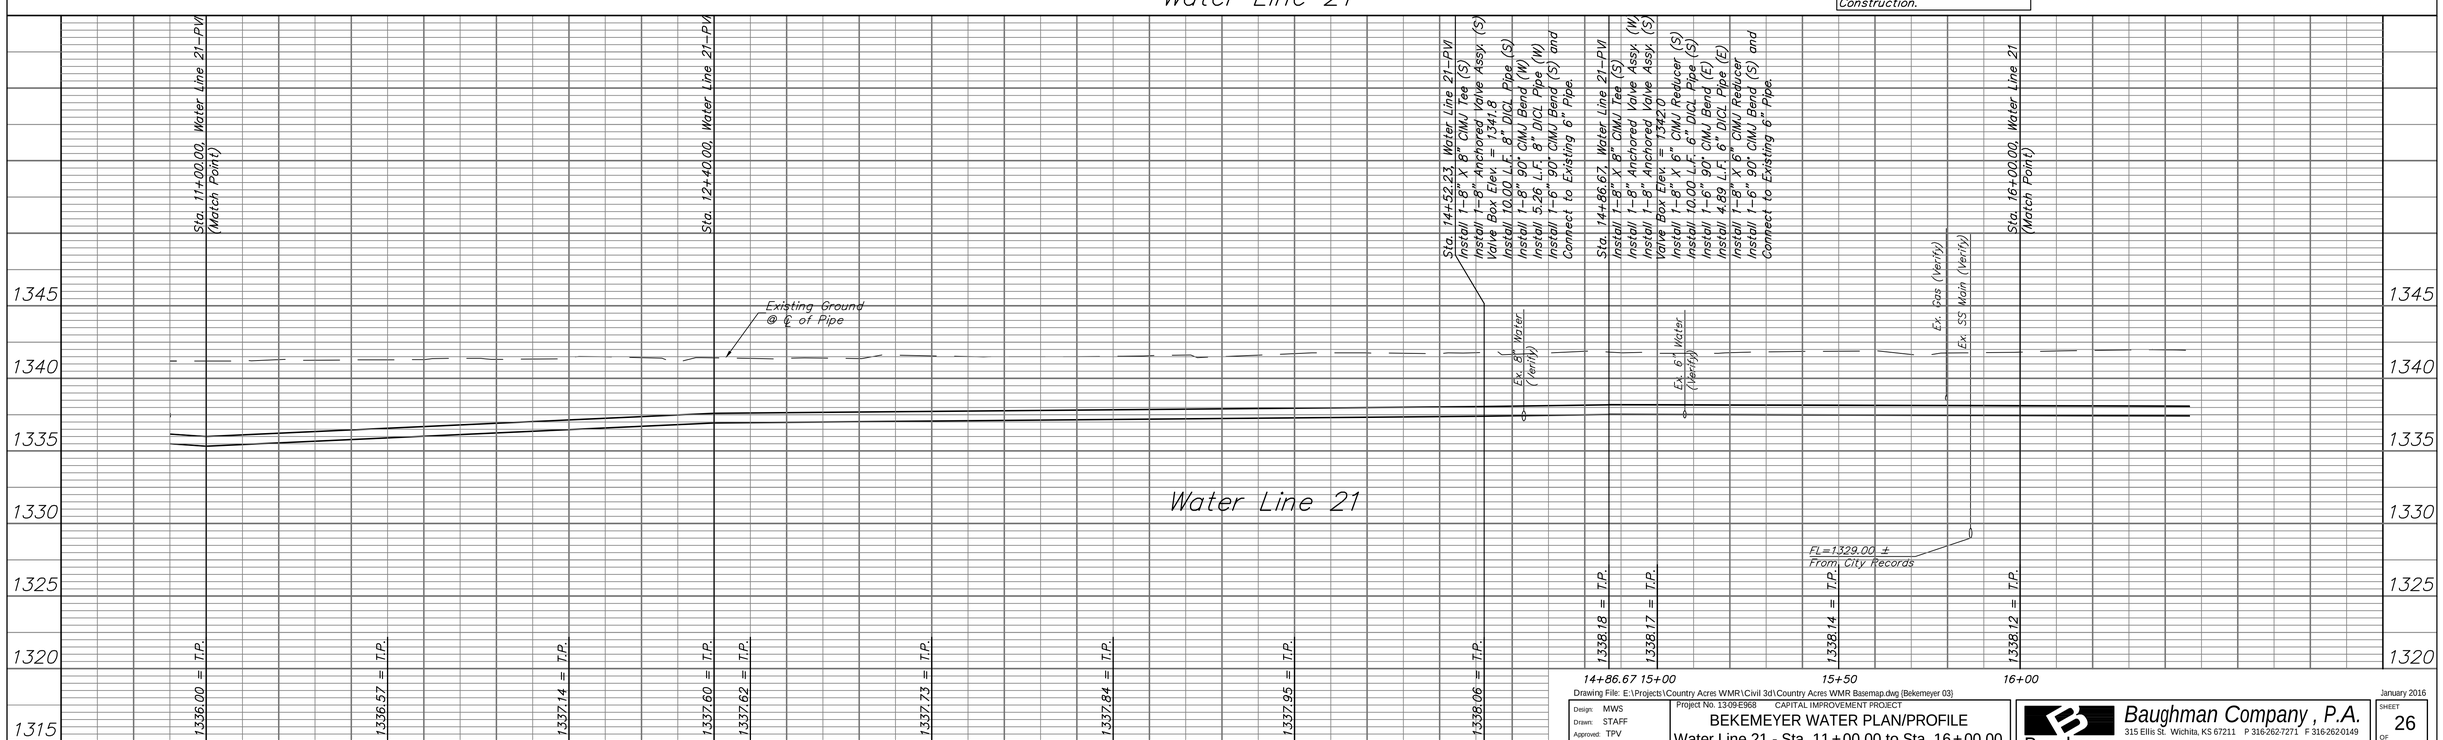

Drawing File: E:\Projects\Country Acres WMR\Civil 3d\Country Acres WMR Basemap.dwg (Bekemeyer 03)

Design: MWS
Drawn: STAFF
Approved: TPV
Scale: NOTED

Project No. 13-09-E968 CAPITAL IMPROVEMENT PROJECT

BEKEMEYER WATER PLAN/PROFILE
Water Line 21 - Sta. 11+00.00 to Sta. 16+00.00

COUNTRY ACRES WATER MAIN REPLACEMENT PROJECT - PHASE 1b

Baughman Company , P.A.
315 Ellis St. Wichita, KS 67211 P 316-262-7271 F 316-262-0149
Baughman ENGINEERING | SURVEYING | PLANNING | LANDSCAPE ARCHITECTURE

January 2016

SHEET 26 OF 67