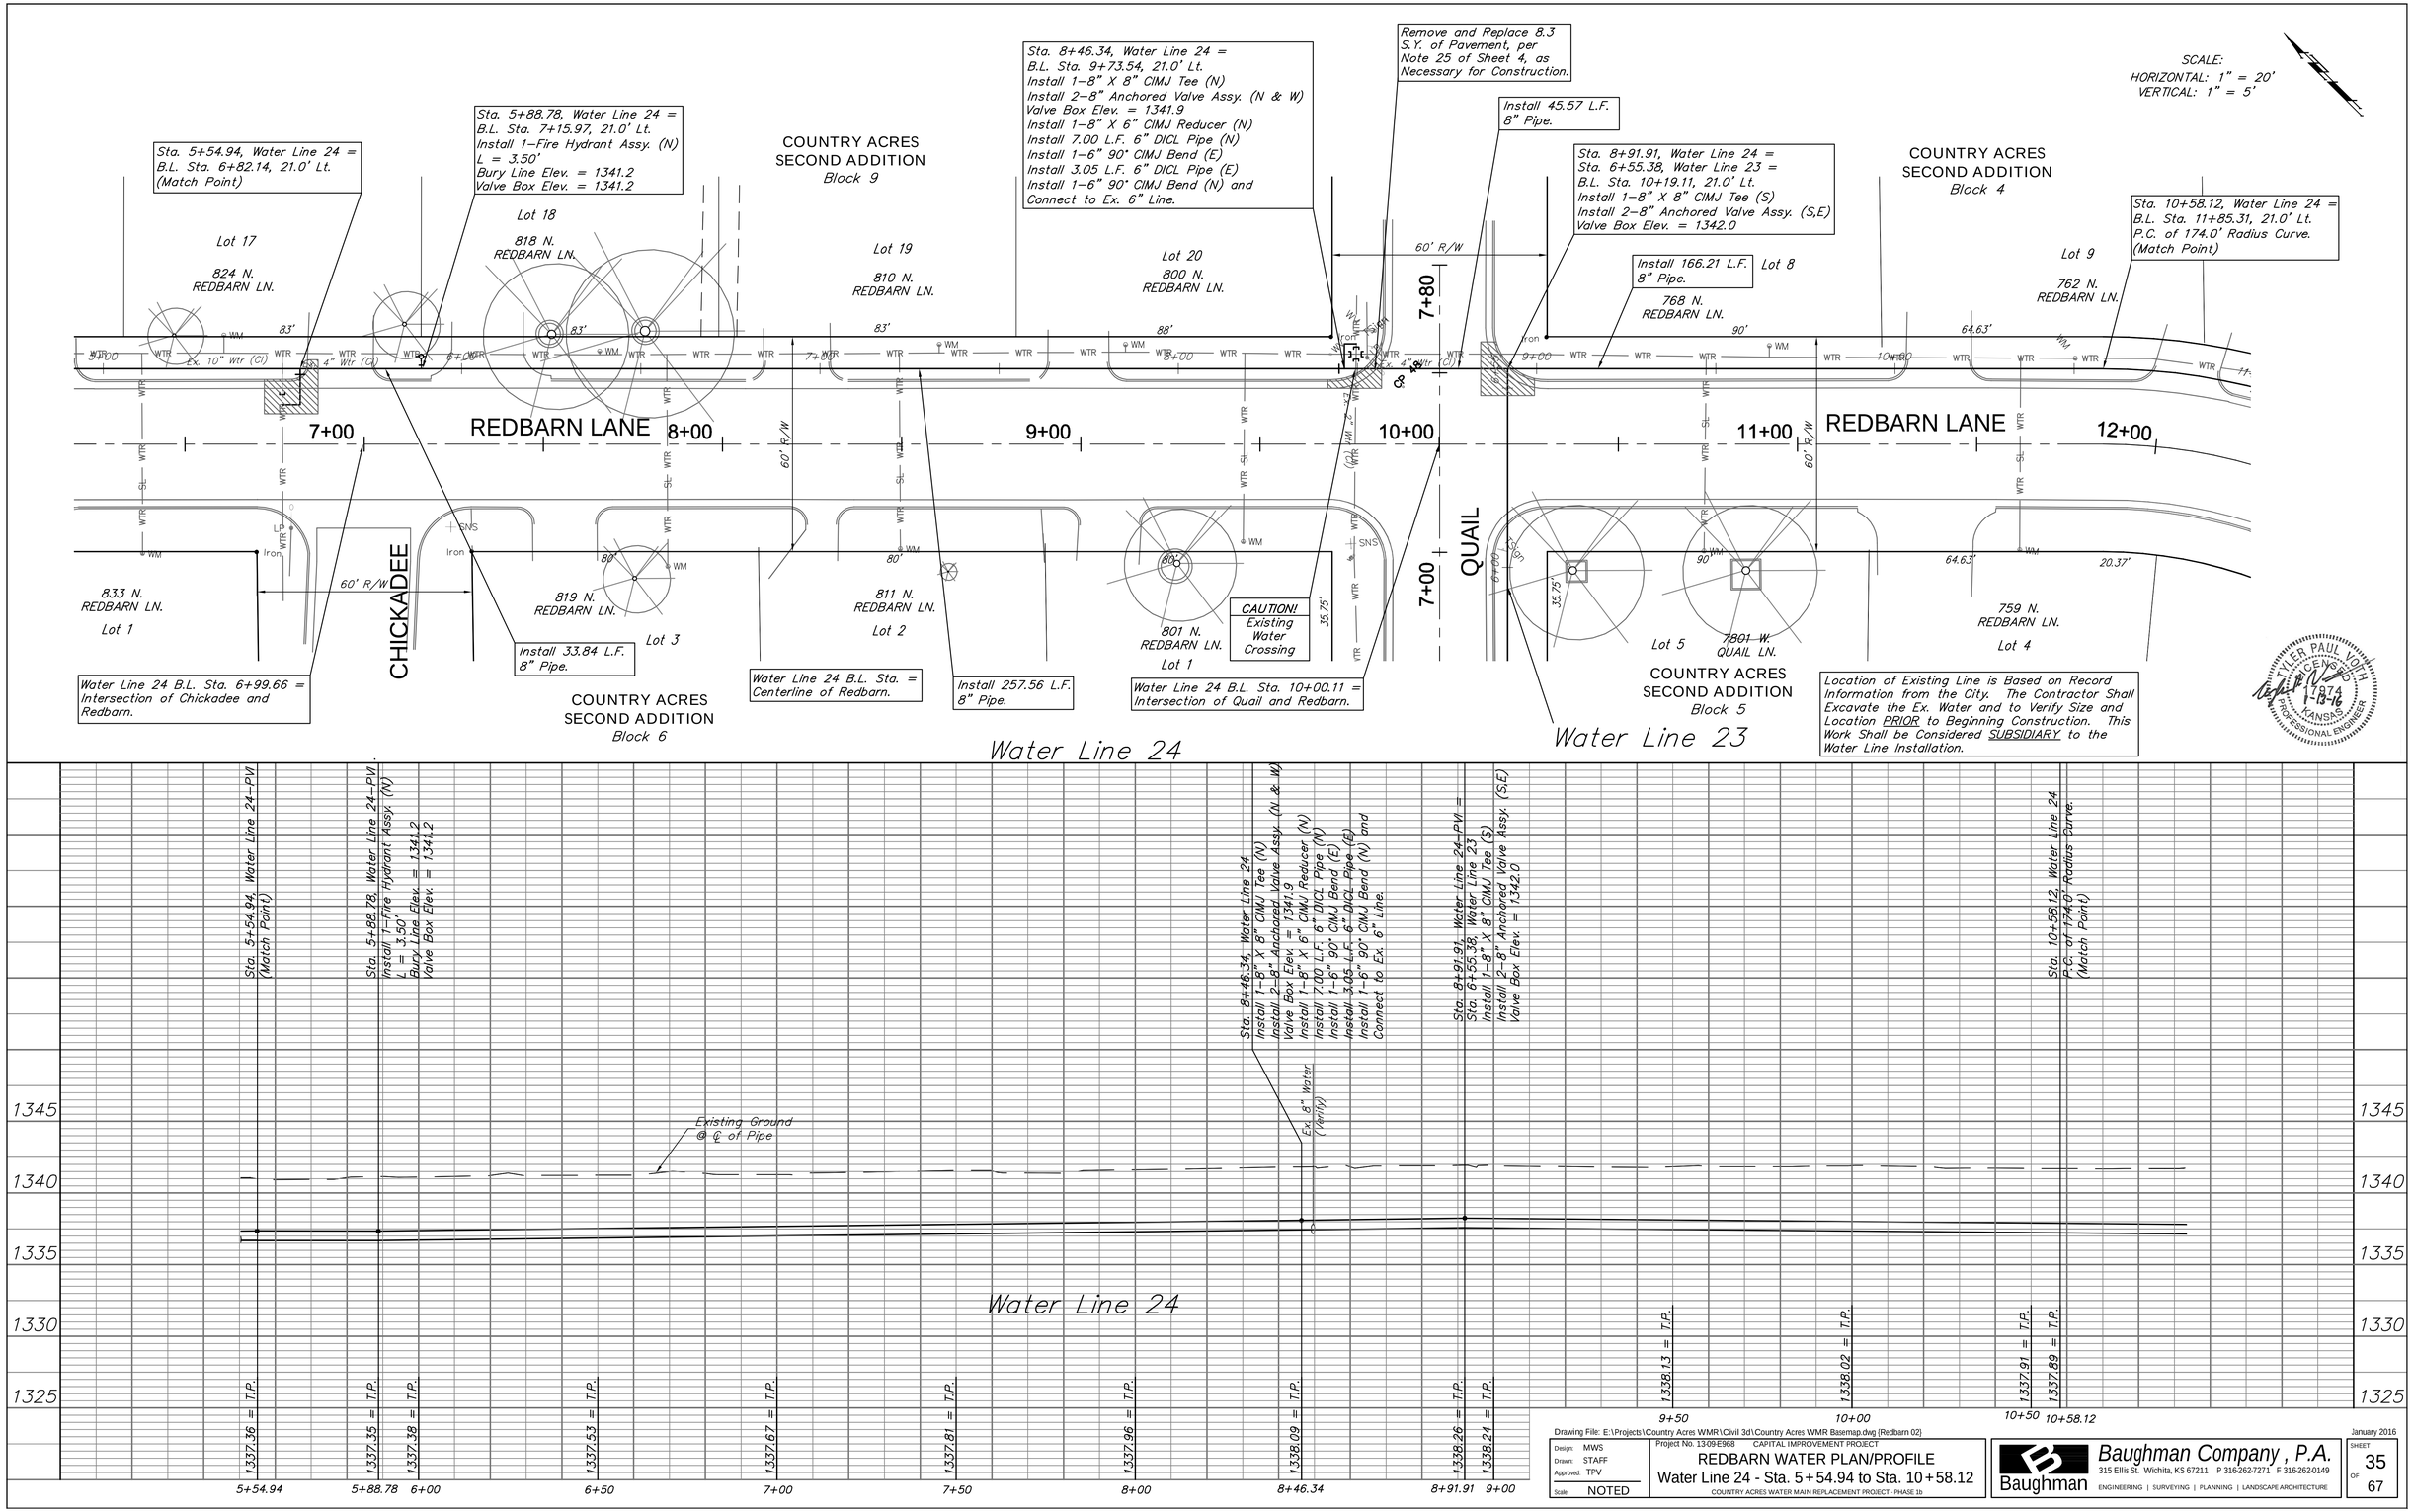

Drawing File: E:\Projects\Country Acres WMR\Civil 3d\Country Acres WMR Basemap.dwg {Redbarn 02}

January 2016

Design: MWS
Drawn: STAFF
Approved: TPV
Scale: NOTED

Project No. 13-09-E968 CAPITAL IMPROVEMENT PROJECT

REDBARN WATER PLAN/PROFILE

Water Line 24 - Sta. 5+54.94 to Sta. 10+58.12

COUNTRY ACRES WATER MAIN REPLACEMENT PROJECT - PHASE 1b

Baughman Company, P.A.
315 Ellis St. Wichita, KS 67211 P 316-262-7271 F 316-262-0149
ENGINEERING | SURVEYING | PLANNING | LANDSCAPE ARCHITECTURE

SHEET 35 OF 67