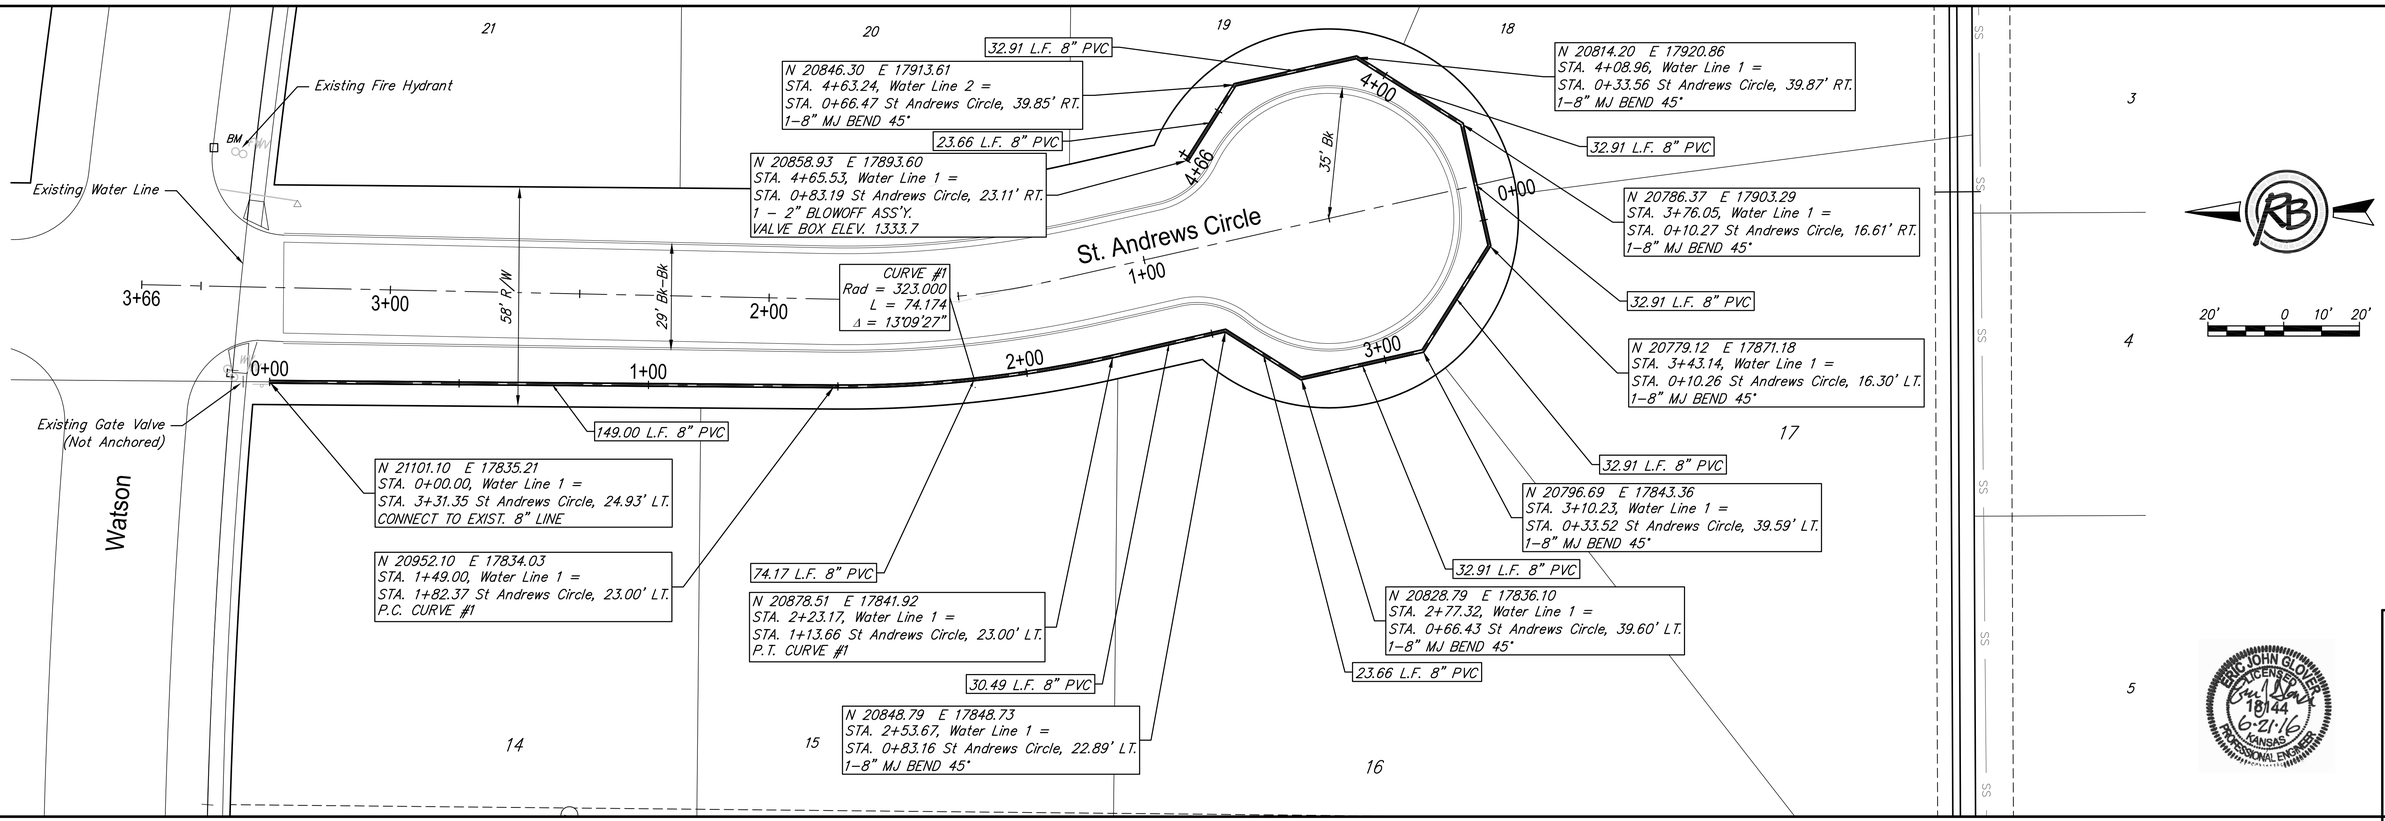

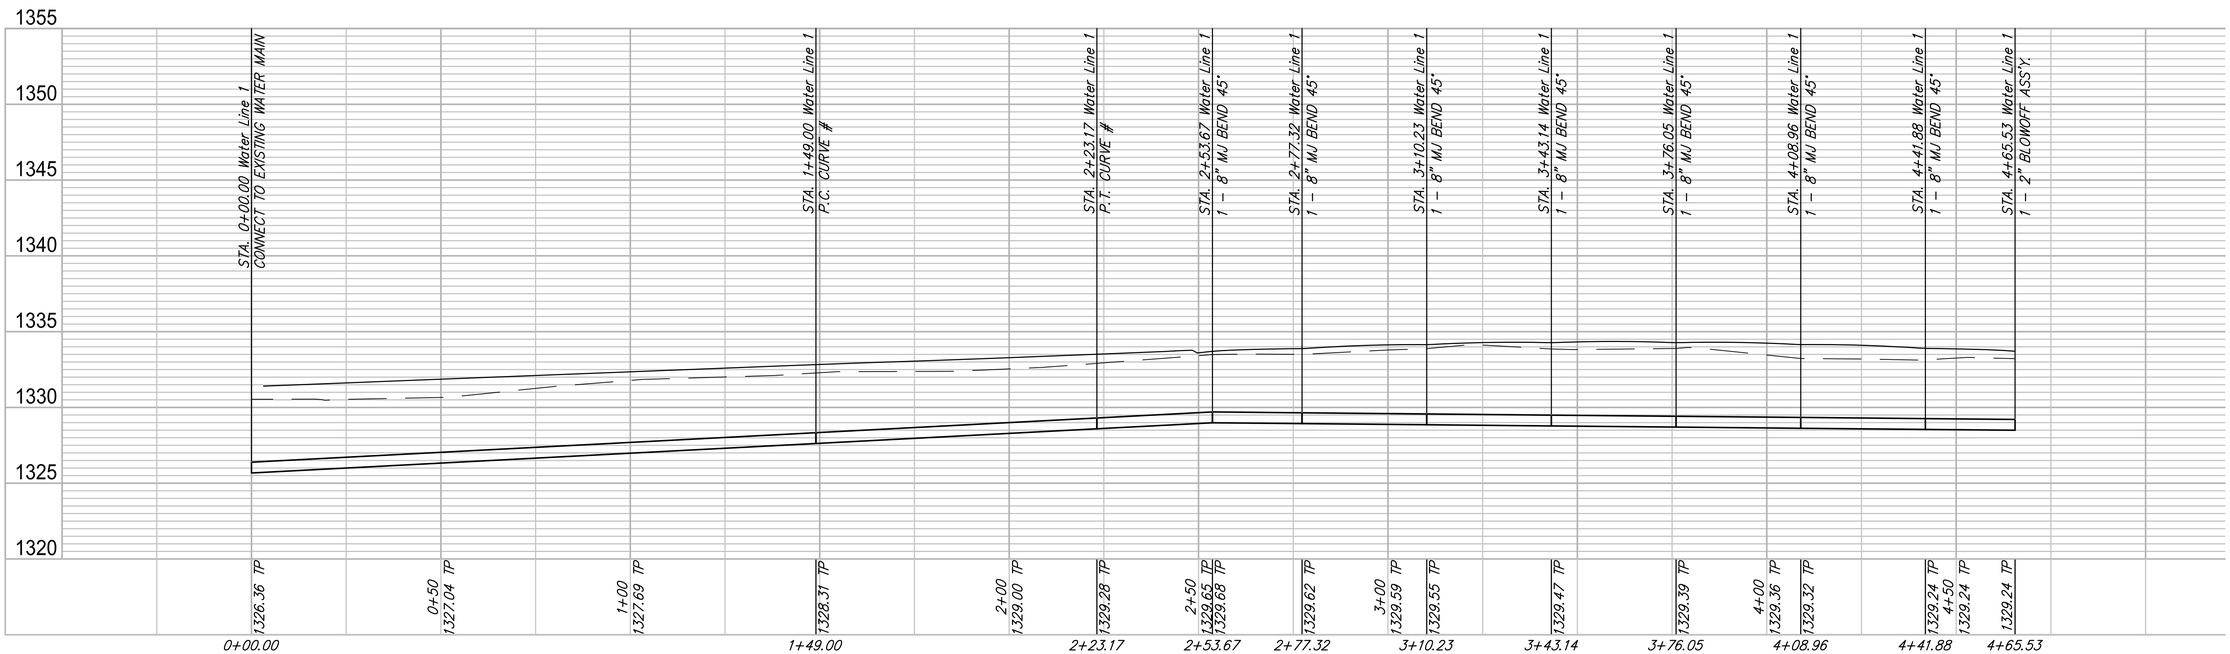

ERIC JOHN GLOVER
LICENSED
18144
6-21-16
KANSAS
PROFESSIONAL ENGINEER

RUGGLES BOHM

DESIGN ... DRAWN ... CHECKED ... REVISED ... DATE ... REVIEW June 2016

PROJECT NUMBER 448-90603
DRAWING FILE 02 - Water Line 1

Clear Creek Phase 4
Water Line 1
Wichita, Kansas

RB JOB 4696E

SHEET 2 OF 8