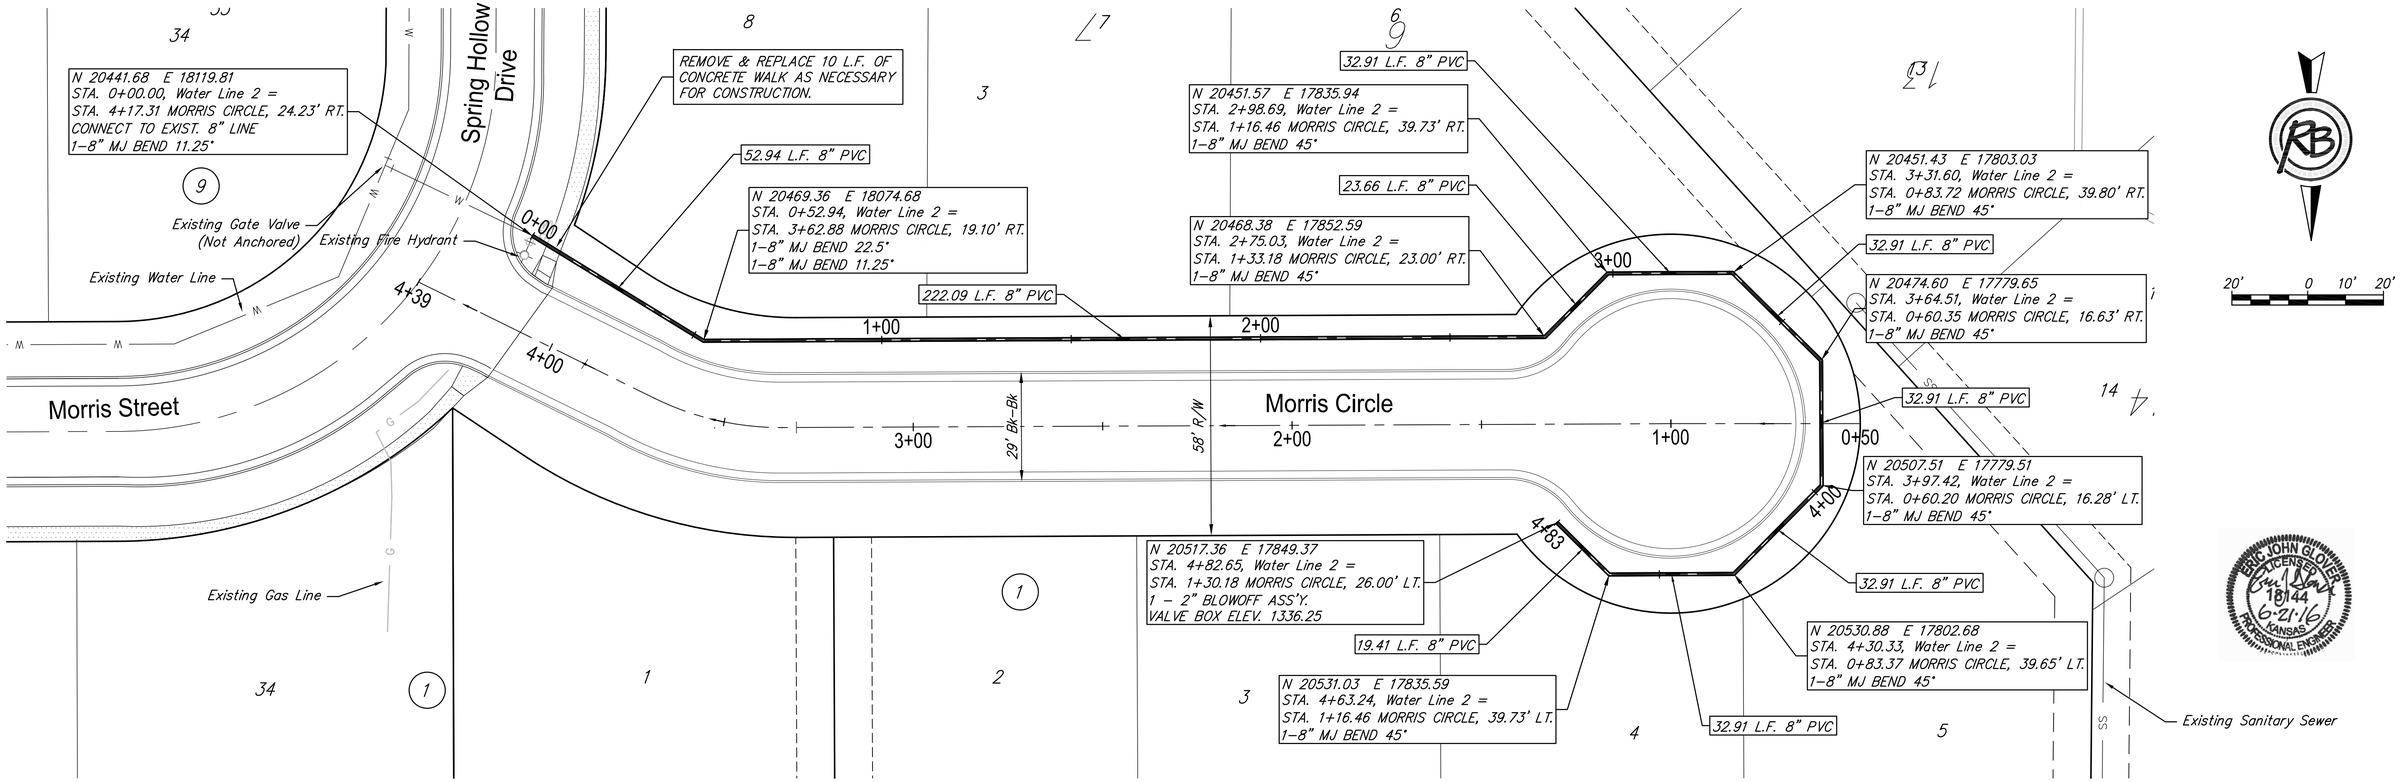

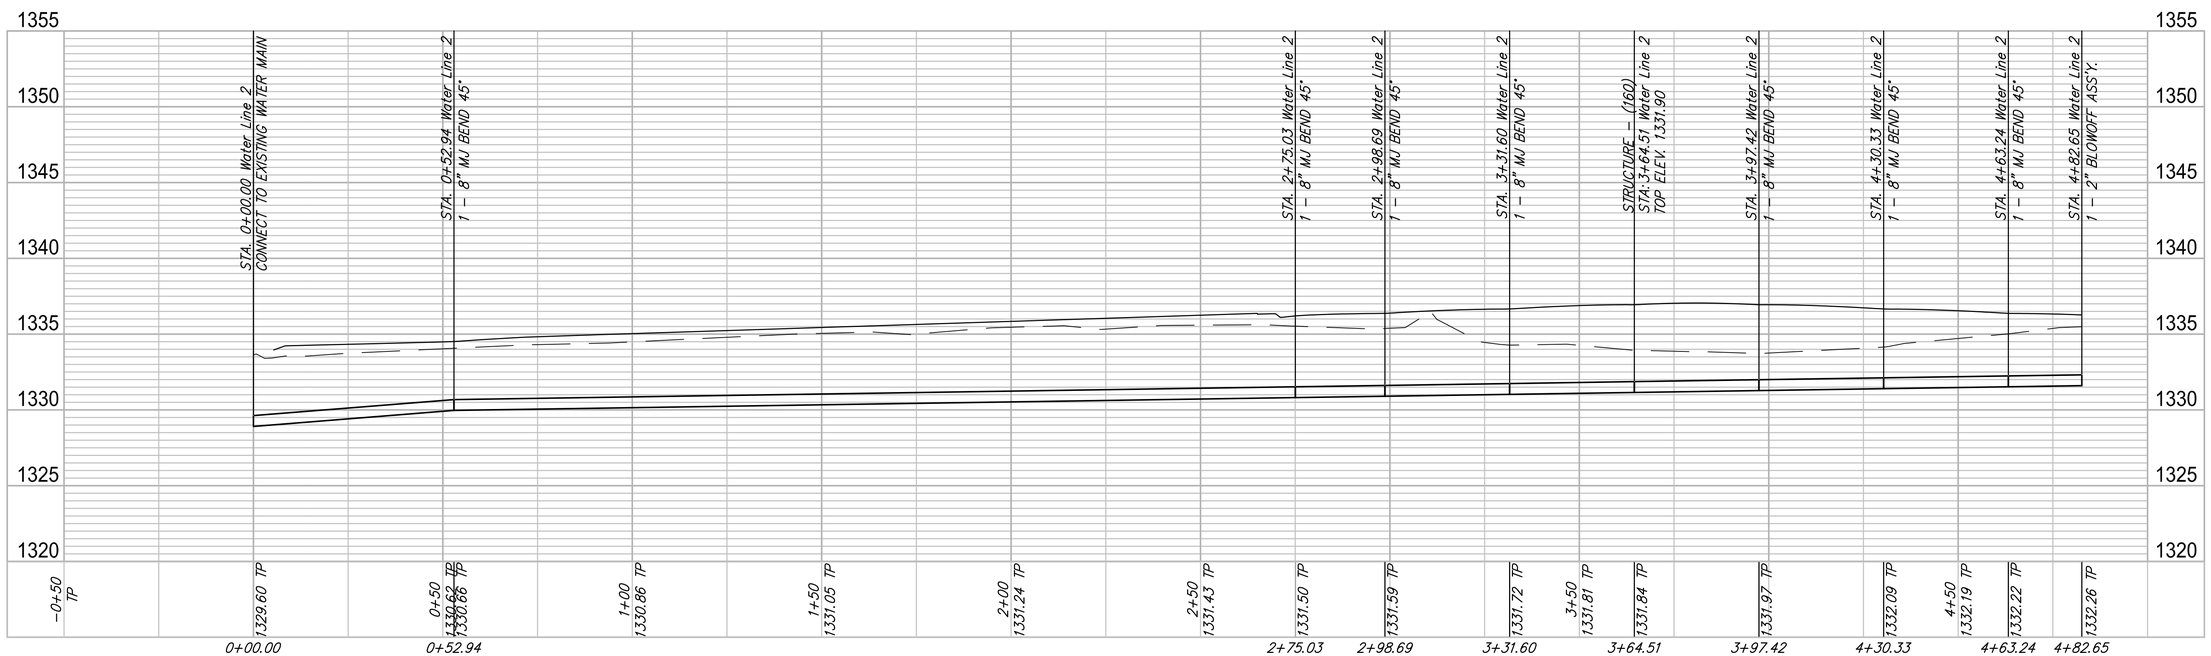

RUGGLES & BOHM
ENGINEERING | ARCHITECTURE | GOVERNMENT
100 N. MAIN WICHITA, KANSAS 67202-1404 (316) 264-8486 (316) 264-7421
WWW.RBCI.COM

DESIGN	DRAWN	REVISED
...	...	-
UTILITY	DATE	REVIEW
...		June 2016

PROJECT NUMBER 448-90603
DRAWING FILE 03 - Water Line 2

Clear Creek Phase 4
Water Line 2
Wichita, Kansas

RB JOB 4696E
SHEET 3 OF 8