FHWA REGION NO.	STATE	PROJECT NUMBER	FISCAL YEAR	SHEET NUMBER	TOTAL SHEETS
7	KANSAS	87TE-0115-01	1997	32	49

	BY	DATE
REFERENCES NOTED		
REFERENCES CHECKED		

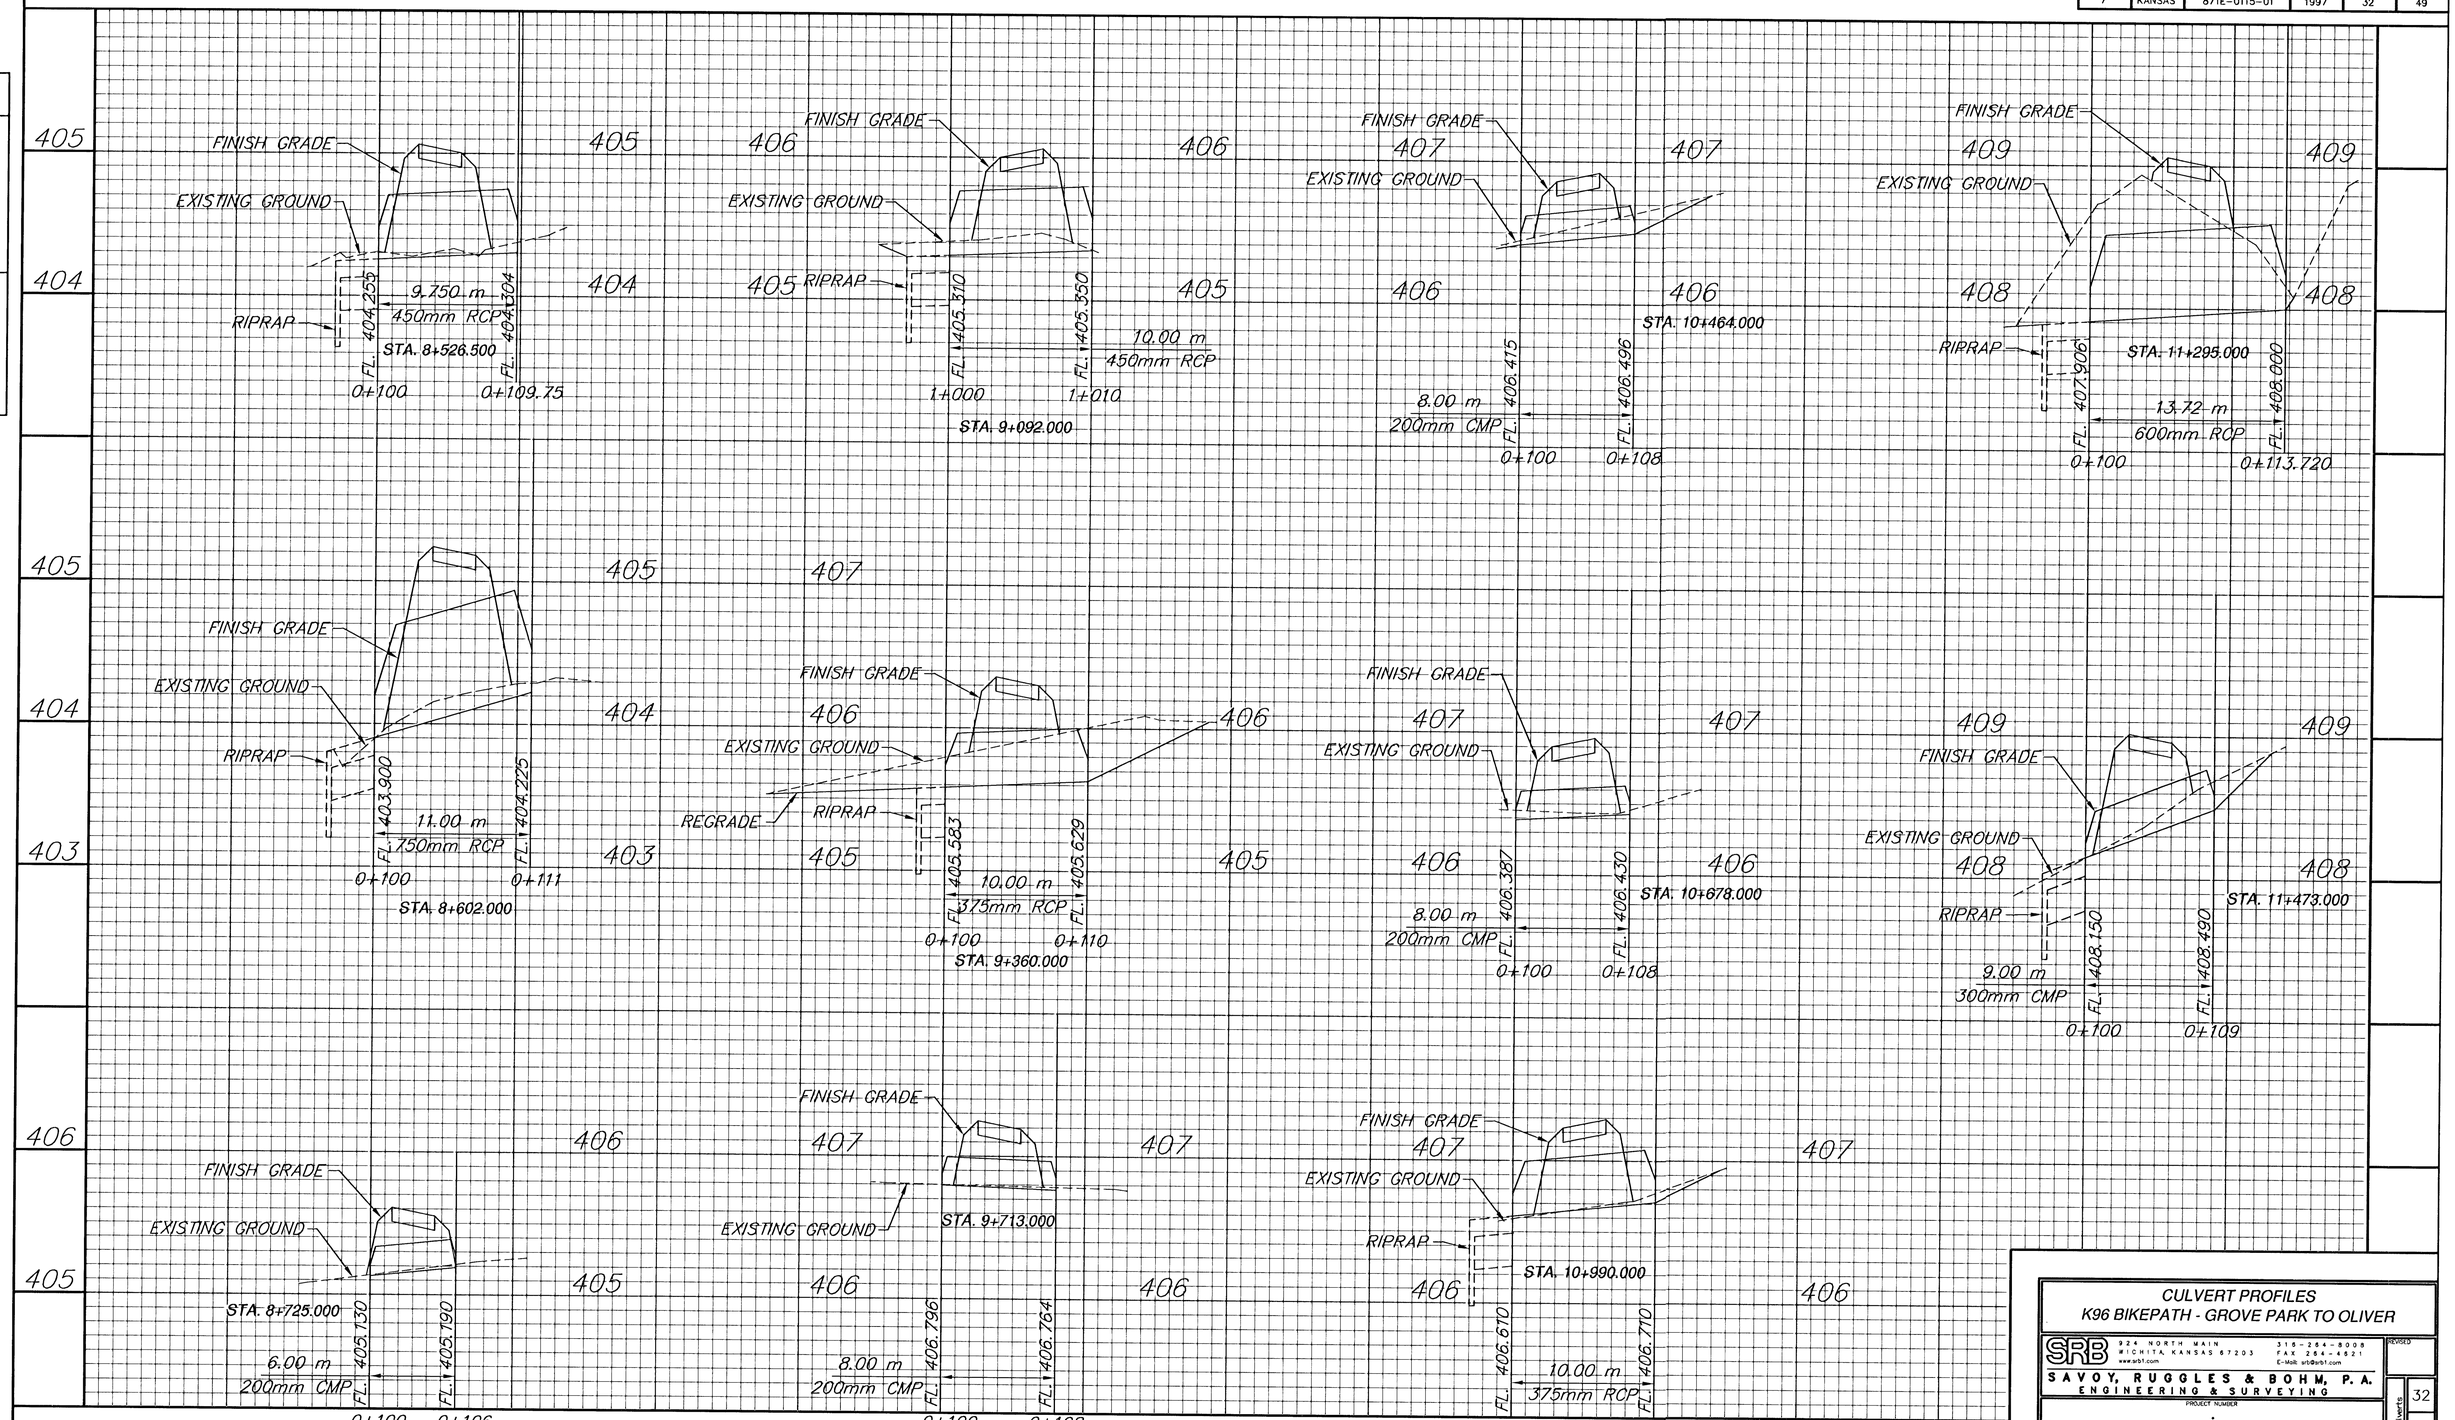

CULVERT PROFILES
K96 BIKEPATH - GROVE PARK TO OLIVER

SRB
924 NORTH MAIN
WICHITA, KANSAS 67203
www.srb1.com
316-264-8008
FAX 264-4521
E-Mail: srb@srb1.com

SAVOY, RUGGLES & BOHM, P.A.
ENGINEERING & SURVEYING

PROJECT NUMBER

DRAWN	DESIGN	REVIEW	DATE	UTILITY	SRB JOB
JTS	TCR	-	June 11, 2001	-	1554T

REVISED

SHEET NO.	TOTAL SHEETS
32	49