PLAN | CHECKED | CHECKED | BY | DATE

PROFILE | CHECKED | CHECKED | BY | DATE

SCALE:

PLAN: LAT. & LONG. 0 40 80

PROFILE: HORIZ. SAME AS ABOVE

VERT. 0 5

(5000) – SEE SHEET NO. 5 FOR WATERLINE COORDINATES (TYP.)

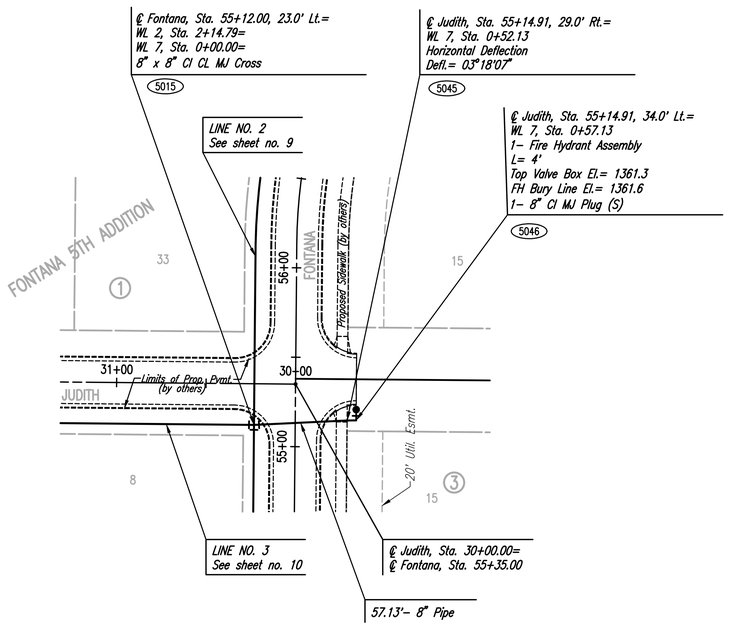


WATERLINE NO. 7

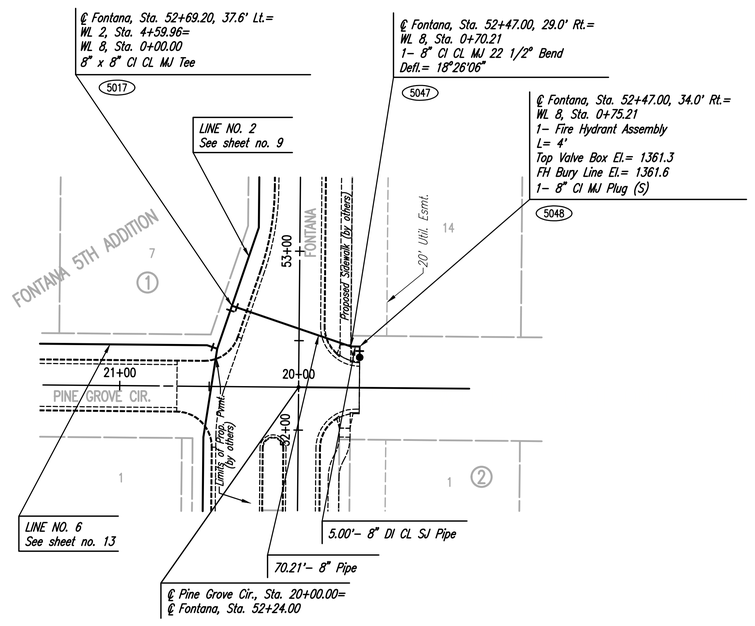


WATERLINE NO. 8

Unless noted otherwise, elevations shown are top of pipe

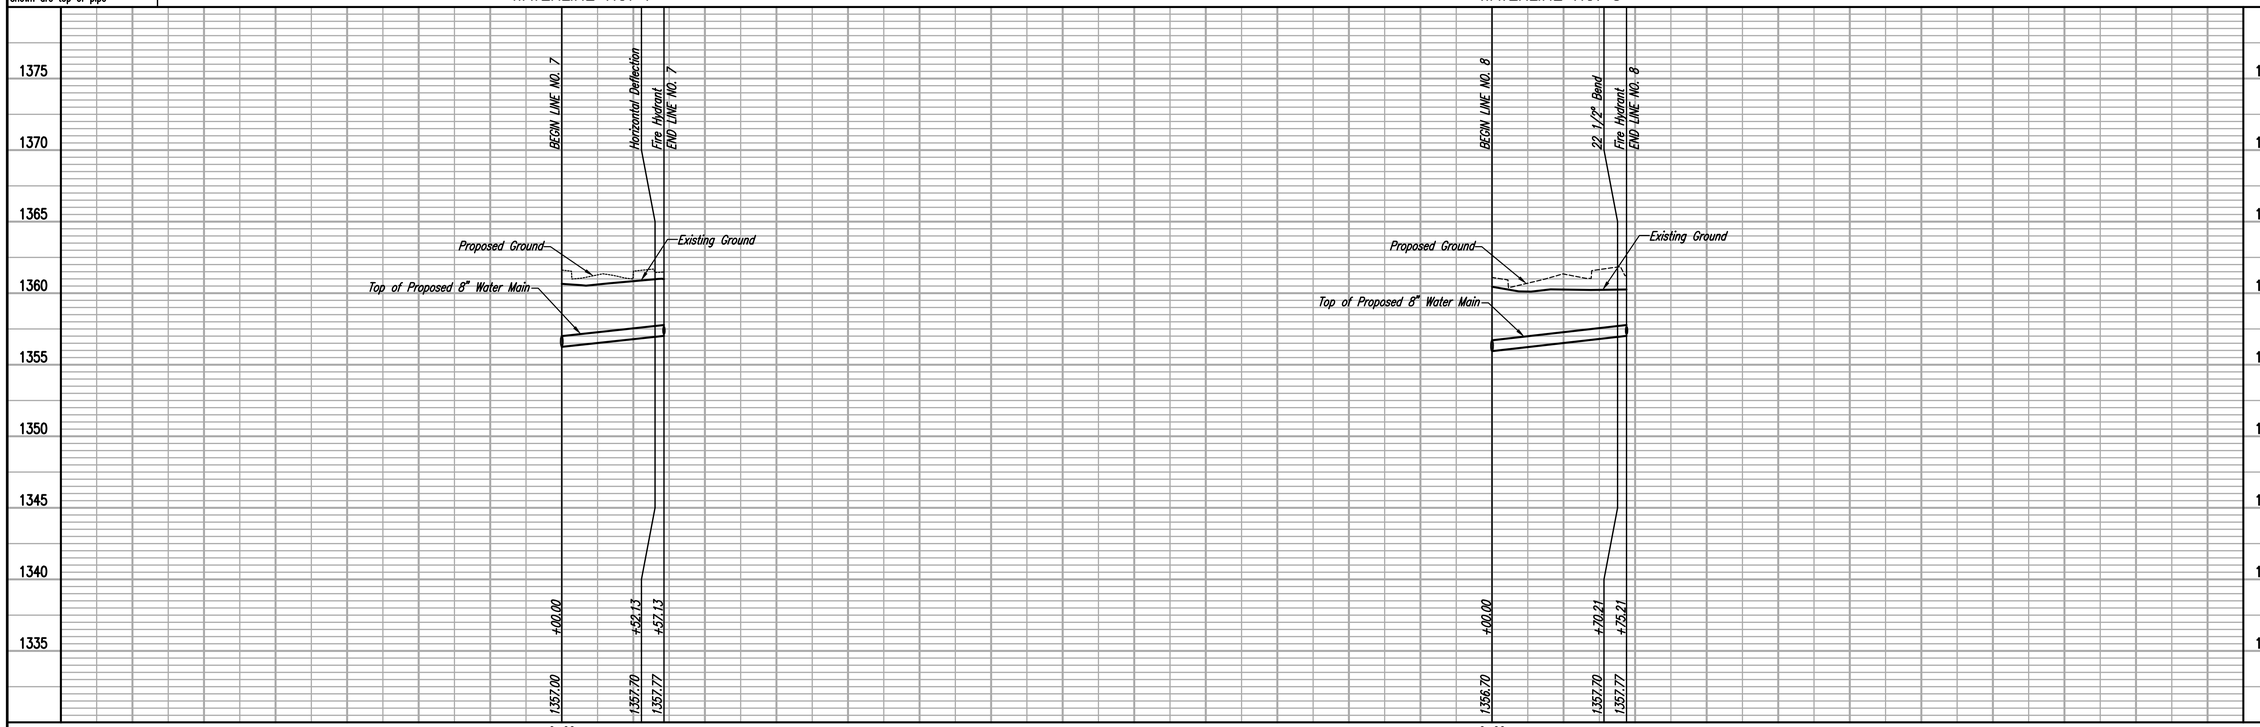


FONTANA 5TH – PHASE 1
WATERLINE IMPROVEMENTS

WATERLINE NO. 7 AND NO. 8

GARY JANZEN, P.E. – CITY ENGINEER
CITY OF WICHITA PROJECT NO. 448-90427

JOSHUA GOIKA LICENSED 24136 07/19/2016 KANSAS PROFESSIONAL ENGINEER

PEC
PROFESSIONAL ENGINEERING CONSULTANTS, P.A.
303 SOUTH TOPEKA WICHITA, KS 67202
316-262-2691 www.pec1.com

Job No. 35-15631-001-0042
Date September 2015
Designed By MDK, SAD
Drawn By CSL, KTD