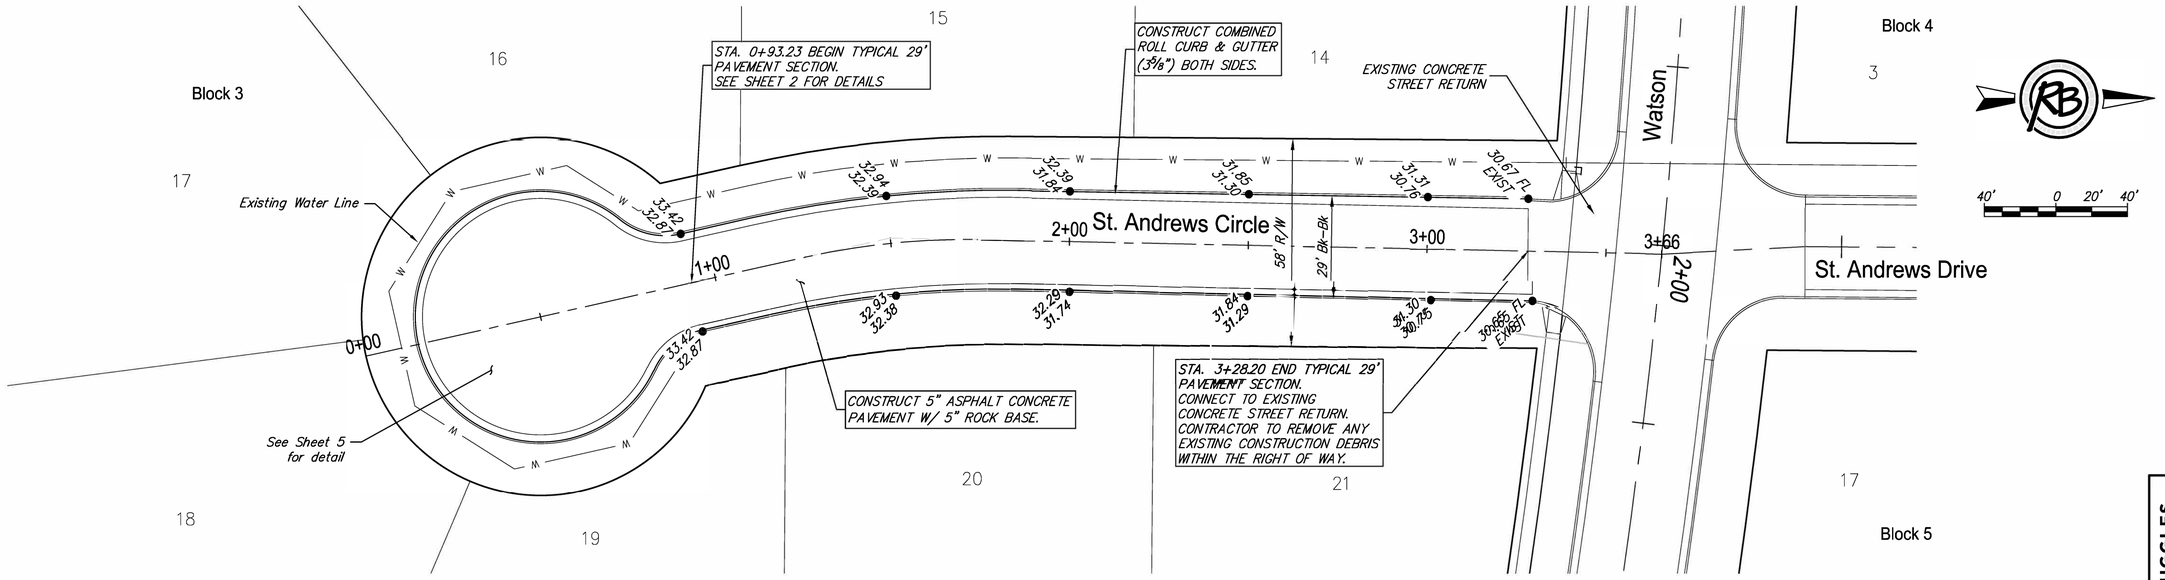

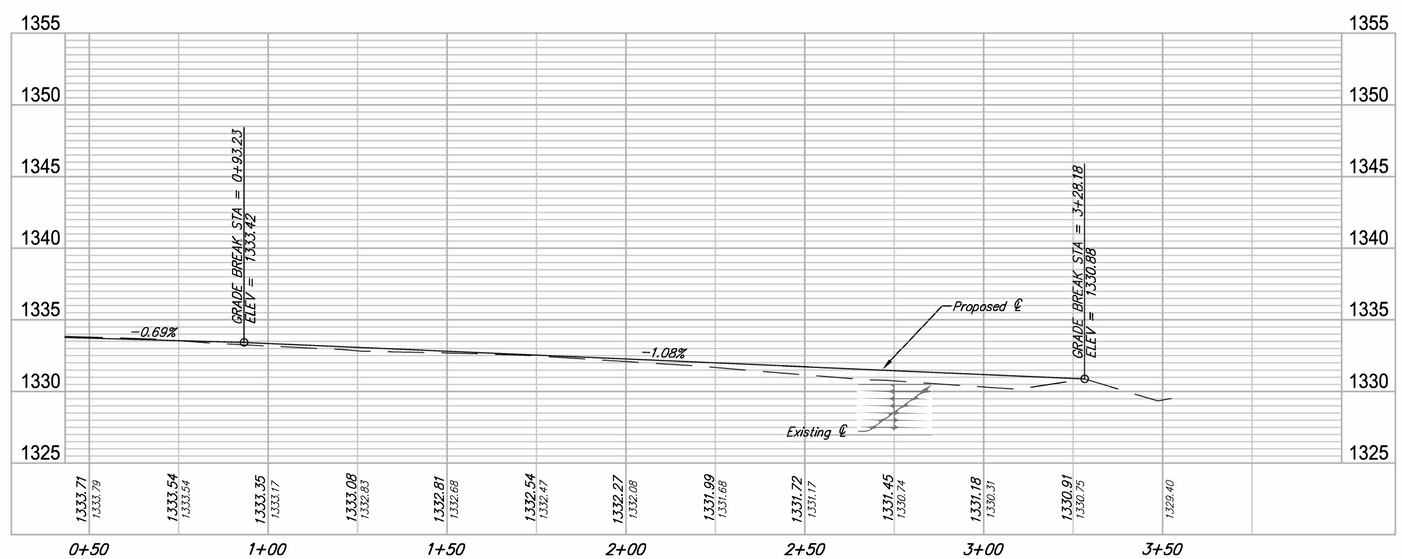

RUGGLES BOHM
ENGINEERING | SURVEYING | LANDSCAPE ARCHITECTURE | GOVERNMENT
EN-SURVEY-MON MEDICAL-CONSULTING P (316) 264-8083 F (316) 264-8402
1011 N. MAIN WICHITA, KANSAS 67203

PROJECT NUMBER	DRAWING FILE	DESIGN	DRAWN	REVISED
472-83744	03 - Andrews Cir	EJG	CDJ	
		UTILITY	DATE July 2016	REVIEW July 2016

Clear Creek Paving
St. Andrews Circle
Wichita, Kansas

RB JOB 4696E

SHEET 3 OF 23