STATE	PROJECT NO.	YEAR	SHEET NO.	TOTAL SHEETS
KANSAS	87 N-0597-01	2016	139	191

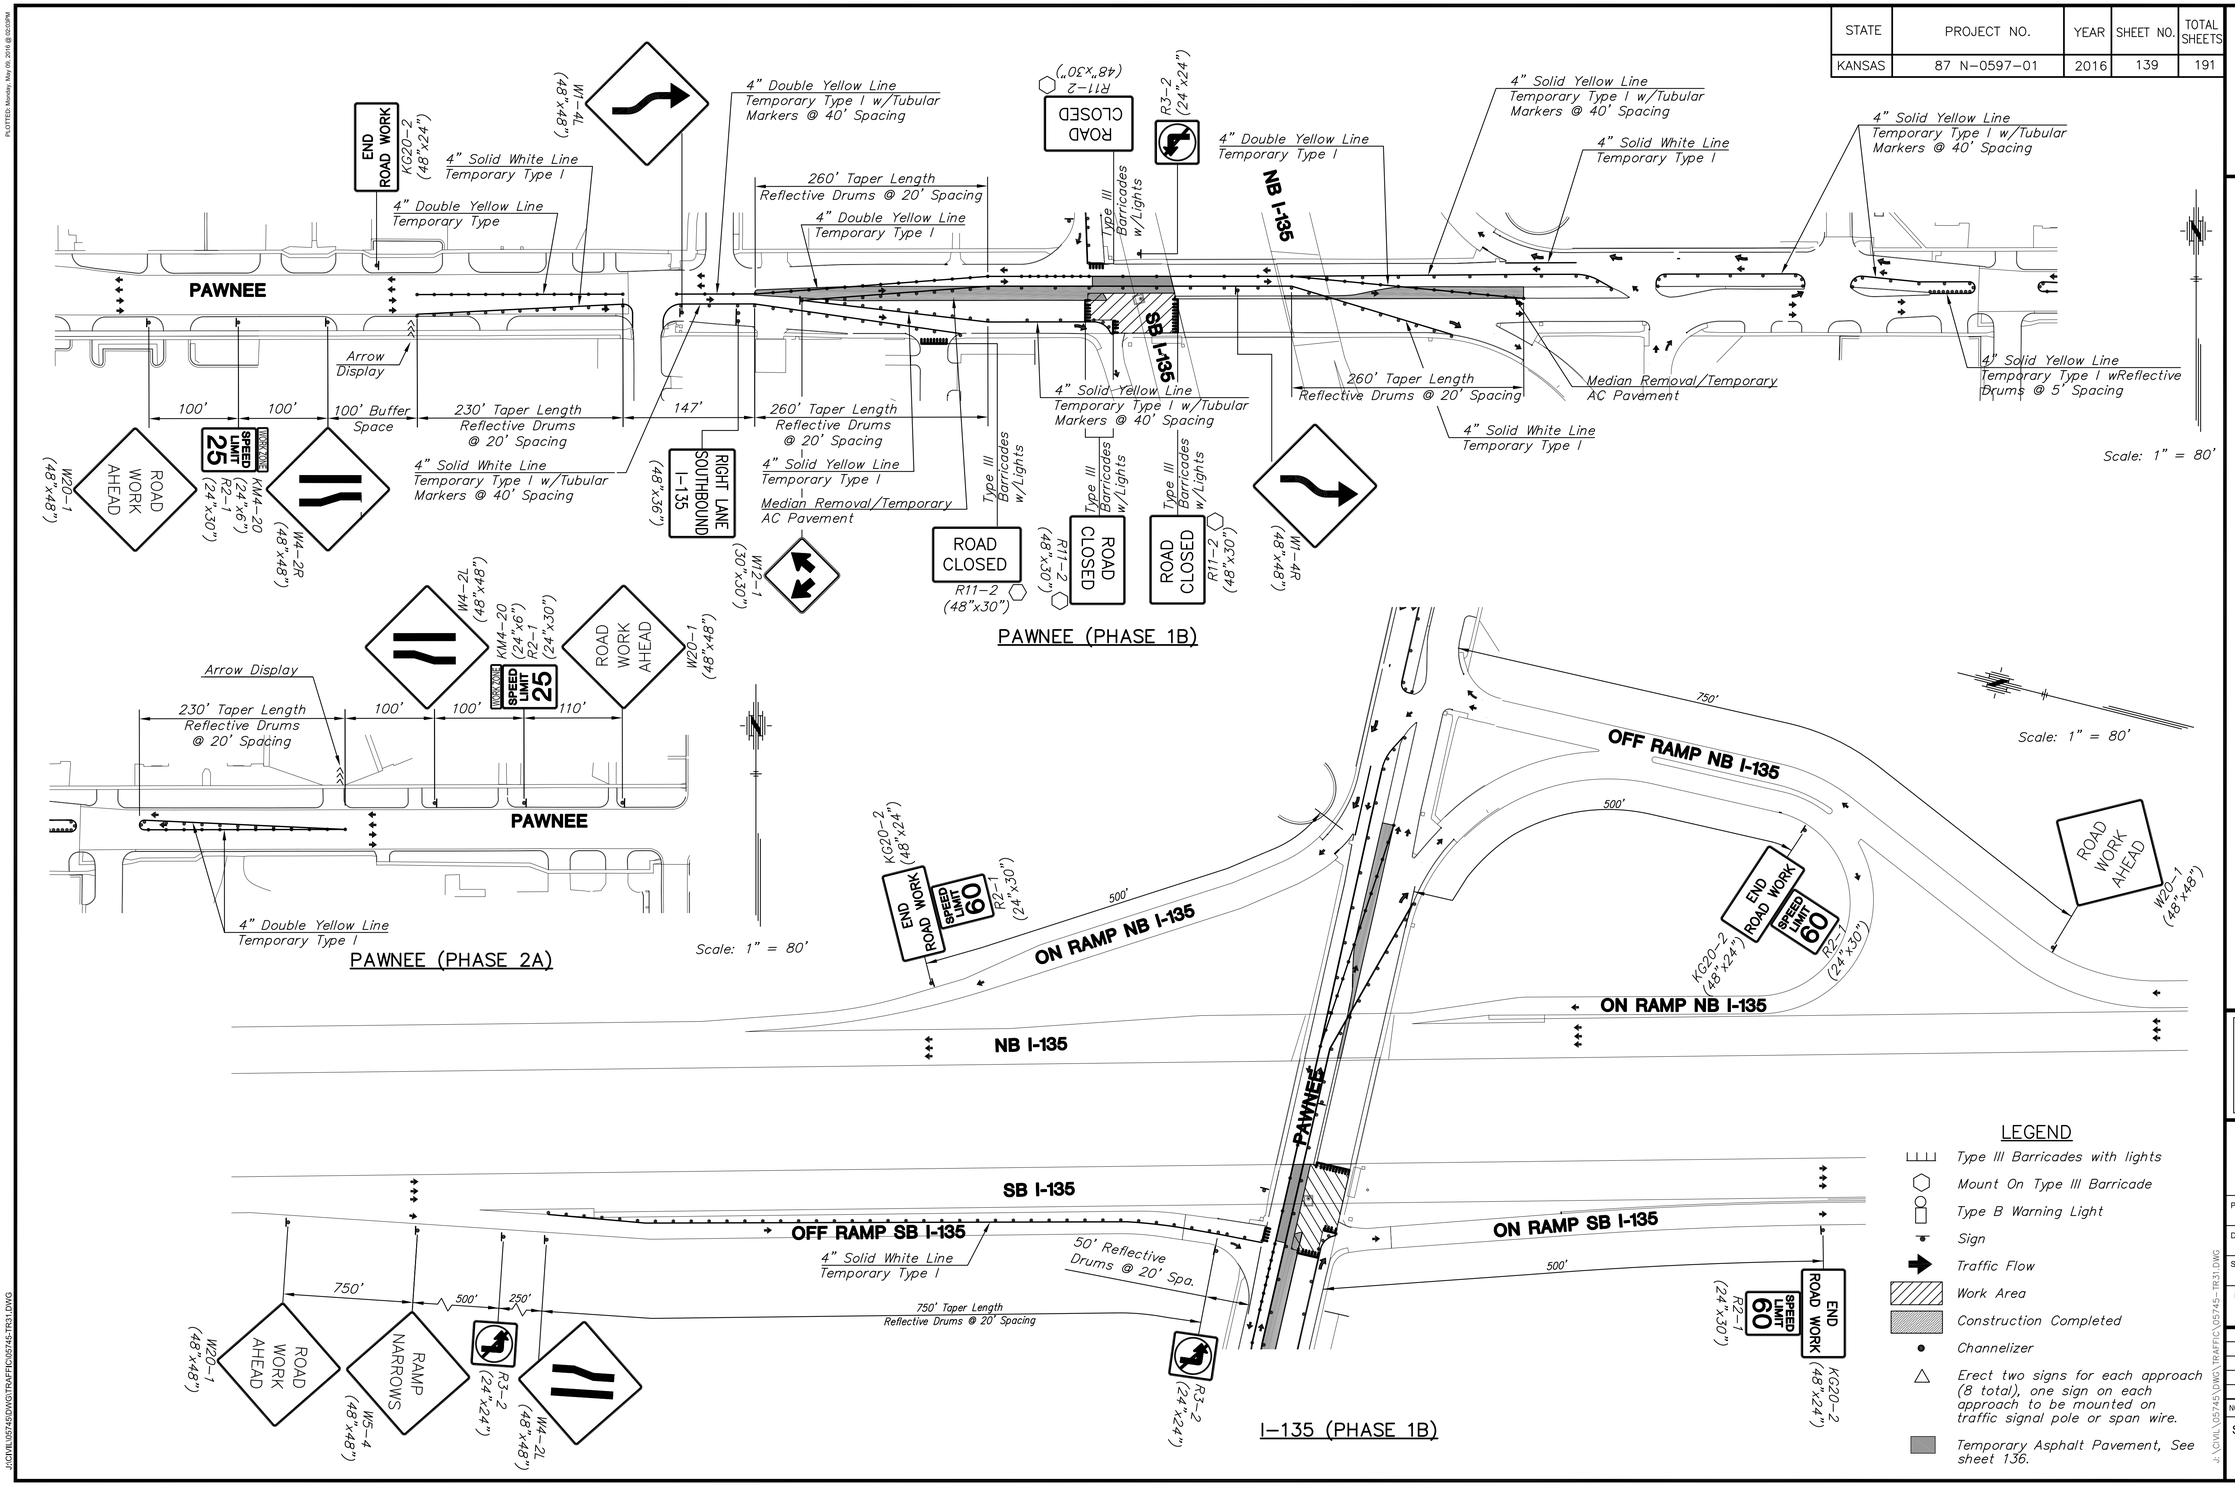

MKEC
Wichita, KS • 316-684-9600

STREET IMPROVEMENTS FOR:
PAWNEE AVENUE FROM HYDRAULIC TO POPLAR
WICHITA, KANSAS

©2013
MKEC Engineering
All Rights Reserved
www.mkec.com
These drawings and their contents, including, but not limited to, all concepts, designs, & ideas are the exclusive property of MKEC Engineering (MKEC), and may not be used or reproduced in any way without the express consent of MKEC.

TRAFFIC CONTROL PHASE 1B

PROJECT NO.	87 N-0597-01
DATE	DATE
SCALE	1"=80'

DESIGNED	DRAWN	CHECKED
JRA	WNJ	JRA

NO.	REVISION	DATE

SHEET NO.
139 OF 191

J:\CIVIL\05745\DWG\TRAFFIC\05745-TR31.DWG

PLOTTED: Monday, May 09, 2016 @ 02:02PM