| STATE | PROJECT NO. | YEAR | SHEET NO. | TOTAL SHEETS |
|---|---|---|---|---|
| KANSAS | 87 N-0597-01 | 2016 | 140 | 191 |

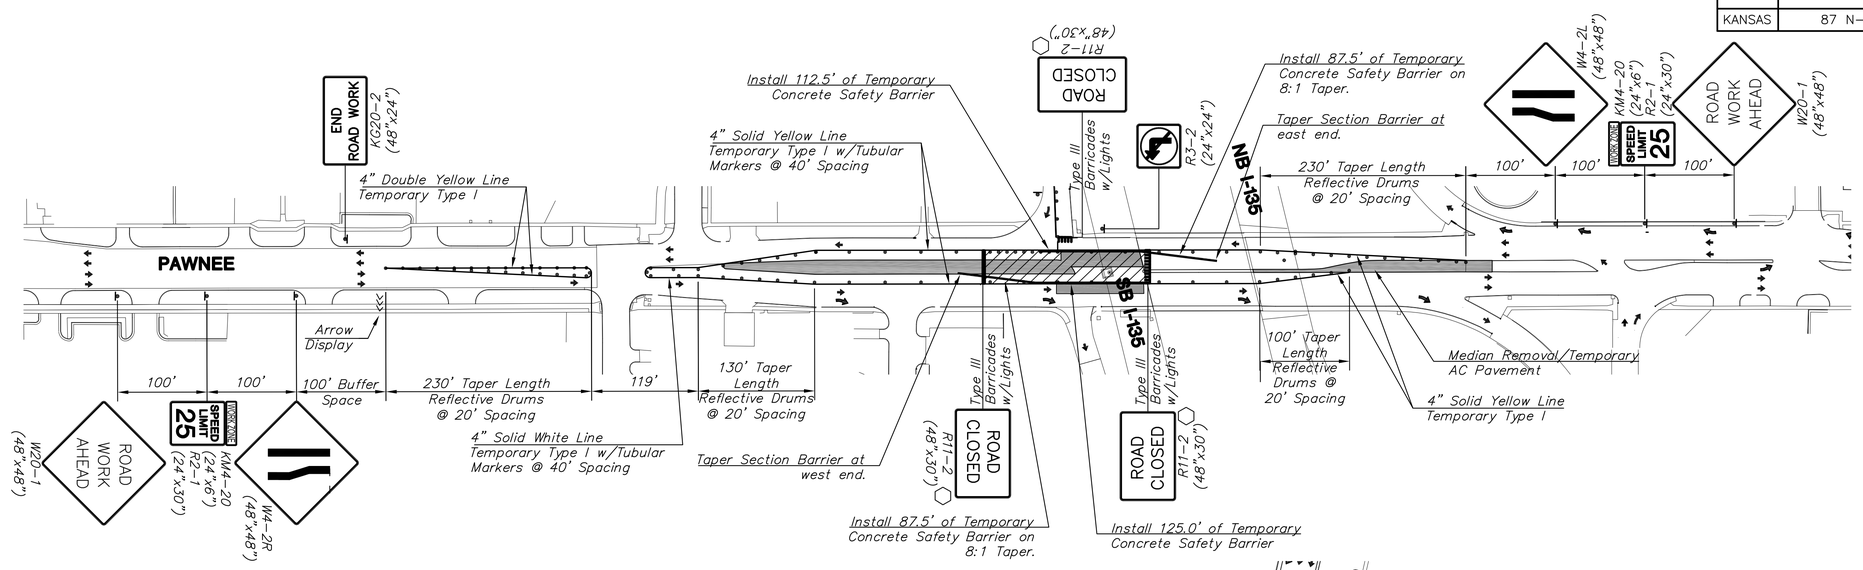


PAWNEE (PHASE 1C)

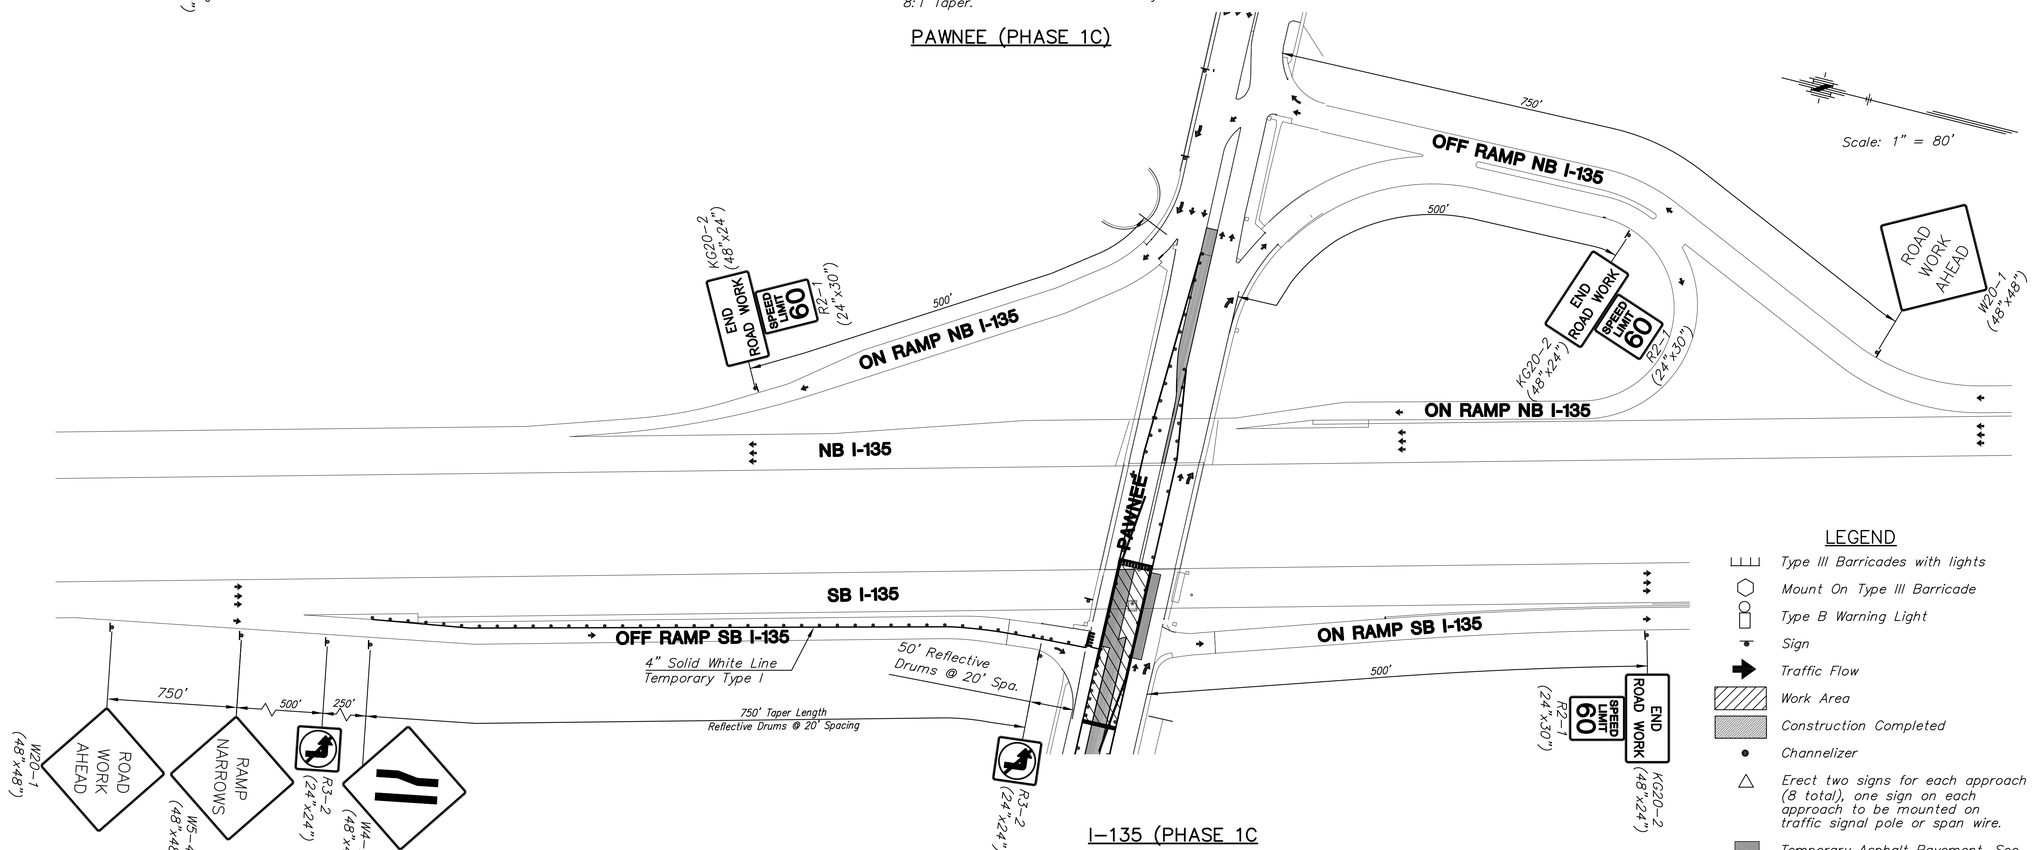


I-135 (PHASE 1C

MKEC
Wichita, KS · 316-684-9600

STREET IMPROVEMENTS FOR:
# PAWNEE AVENUE FROM HYDRAULIC TO POPLAR
WICHITA, KANSAS

©2013
MKEC Engineering
All Rights Reserved
www.mkec.com
These drawings and their contents, including, but not limited to, all concepts, designs, & ideas are the exclusive property of MKEC Engineering (MKEC), and may not be used or reproduced in any way without the express consent of MKEC.

TRAFFIC CONTROL PHASE 1C

| | |
|---|---|
| PROJECT NO. | 87 N-0597-01 |
| DATE | DATE |
| SCALE | 1"=80' |

| DESIGNED | DRAWN | CHECKED |
|---|---|---|
| JRA | WNJ | JRA |

| NO. | REVISION | DATE |
|---|---|---|

SHEET NO.
140 OF 191

J:\CIVIL\05745\DWG\TRAFFIC\05745-TR32.DWG

PLOTTED: Monday, May 09, 2016 @ 02:04PM

J:\CIVIL\05745\DWG\TRAFFIC\05745-TR32.DWG