STATE	PROJECT NO.	YEAR	SHEET NO.	TOTAL SHEETS
KANSAS	87 N-0597-01	2016	29	191

MKEC
Wichita, KS • 316-684-9600

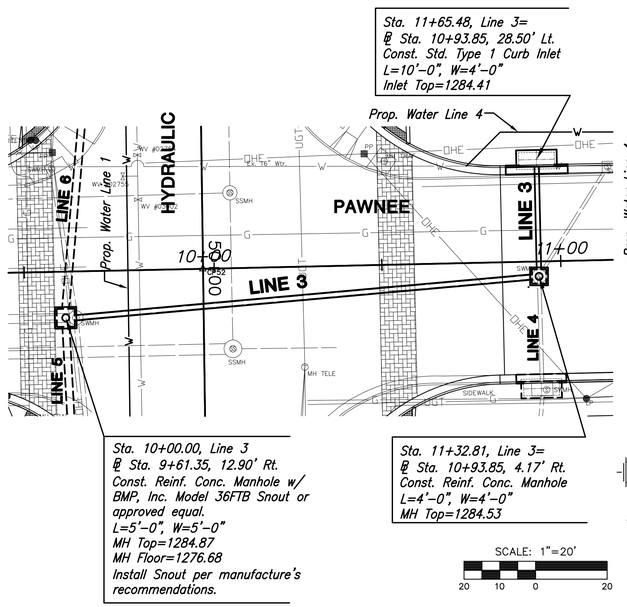

PLAN LINE 3

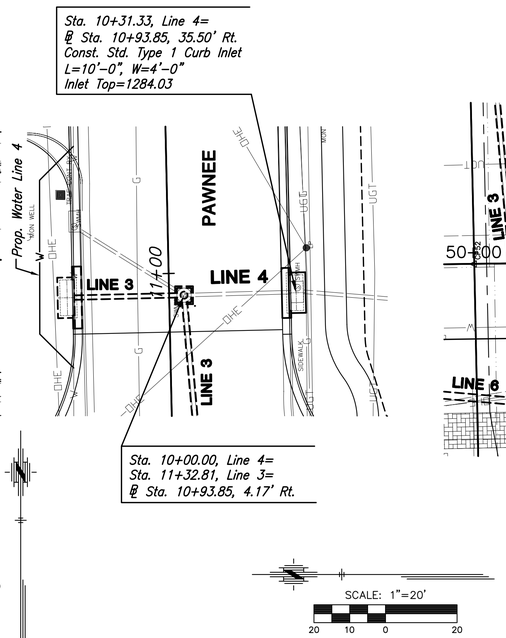

PLAN LINE 4

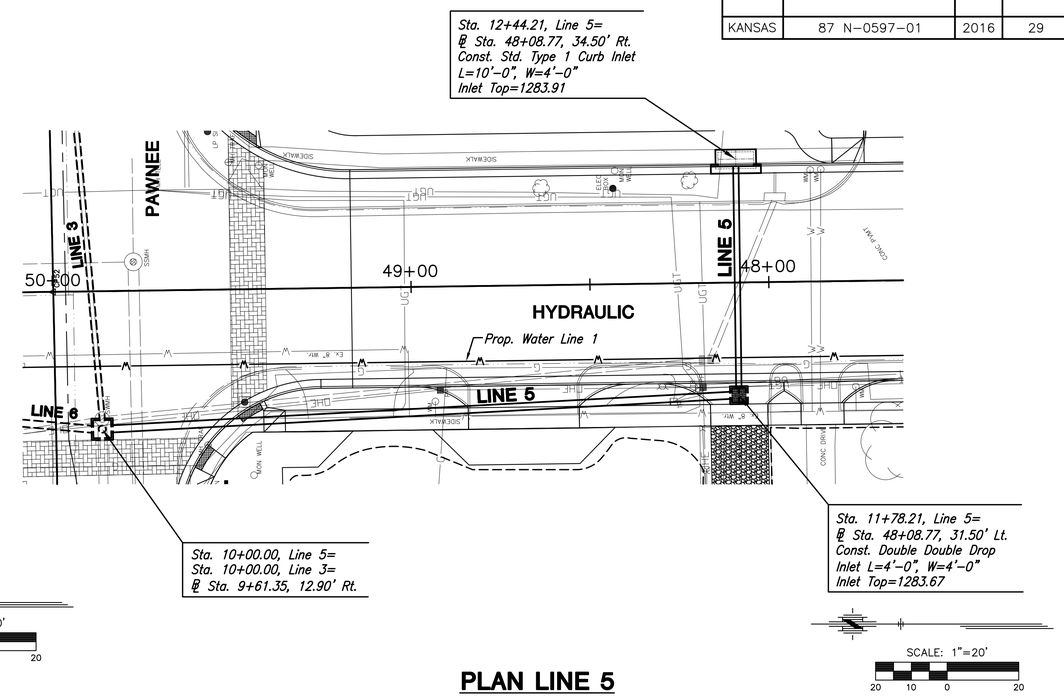

PLAN LINE 5

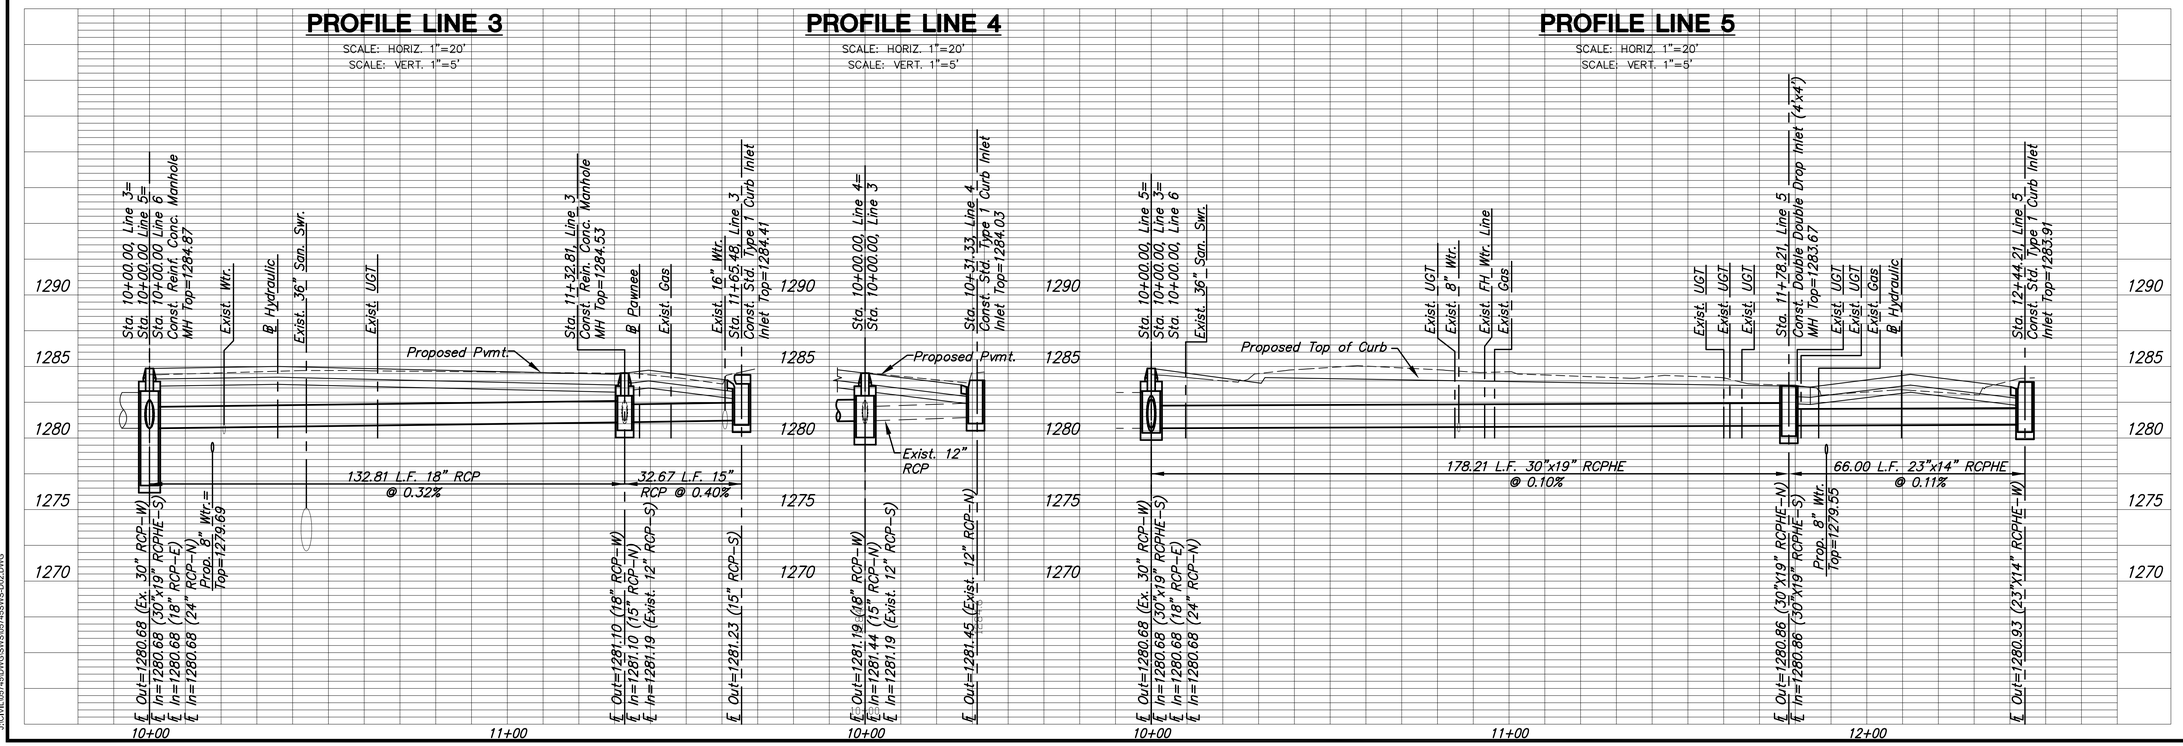

STREET IMPROVEMENTS FOR:
PAWNEE AVENUE FROM HYDRAULIC TO POPLAR
WICHITA, KANSAS

©2013
MKEC Engineering
All Rights Reserved
www.mkec.com
These drawings and their contents, including, but not limited to, all concepts, designs, & ideas are the exclusive property of MKEC Engineering (MKEC), and may not be used or reproduced in any way without the express consent of MKEC.

STORM SEWER LINE 3, LINE 4, & LINE 5

PROJECT NO.	87 N-0597-01
DATE	DATE
SCALE	1"=20' HOR/1"=5' VERT

DESIGNED	DRAWN	CHECKED
JRA	JSB	JRA

NO.	REVISION	DATE

SHEET NO.
29 OF 191

PLOTTED: Monday, May 09, 2016 @ 01:06PM
J:\CIVIL\0574\DWGS\VS\0574SSVS-D02.DWG